CONTRACT NO. 64895

F.A.P RTE.	SECTION	COUNTY	TOTAL SHEETS	SHEET NO.
517	L-M-3	BOONE	68	46
STA.		TO STA.		
FED. ROAD DIST. NO.	ILLINOIS	FED. AID PROJECT		

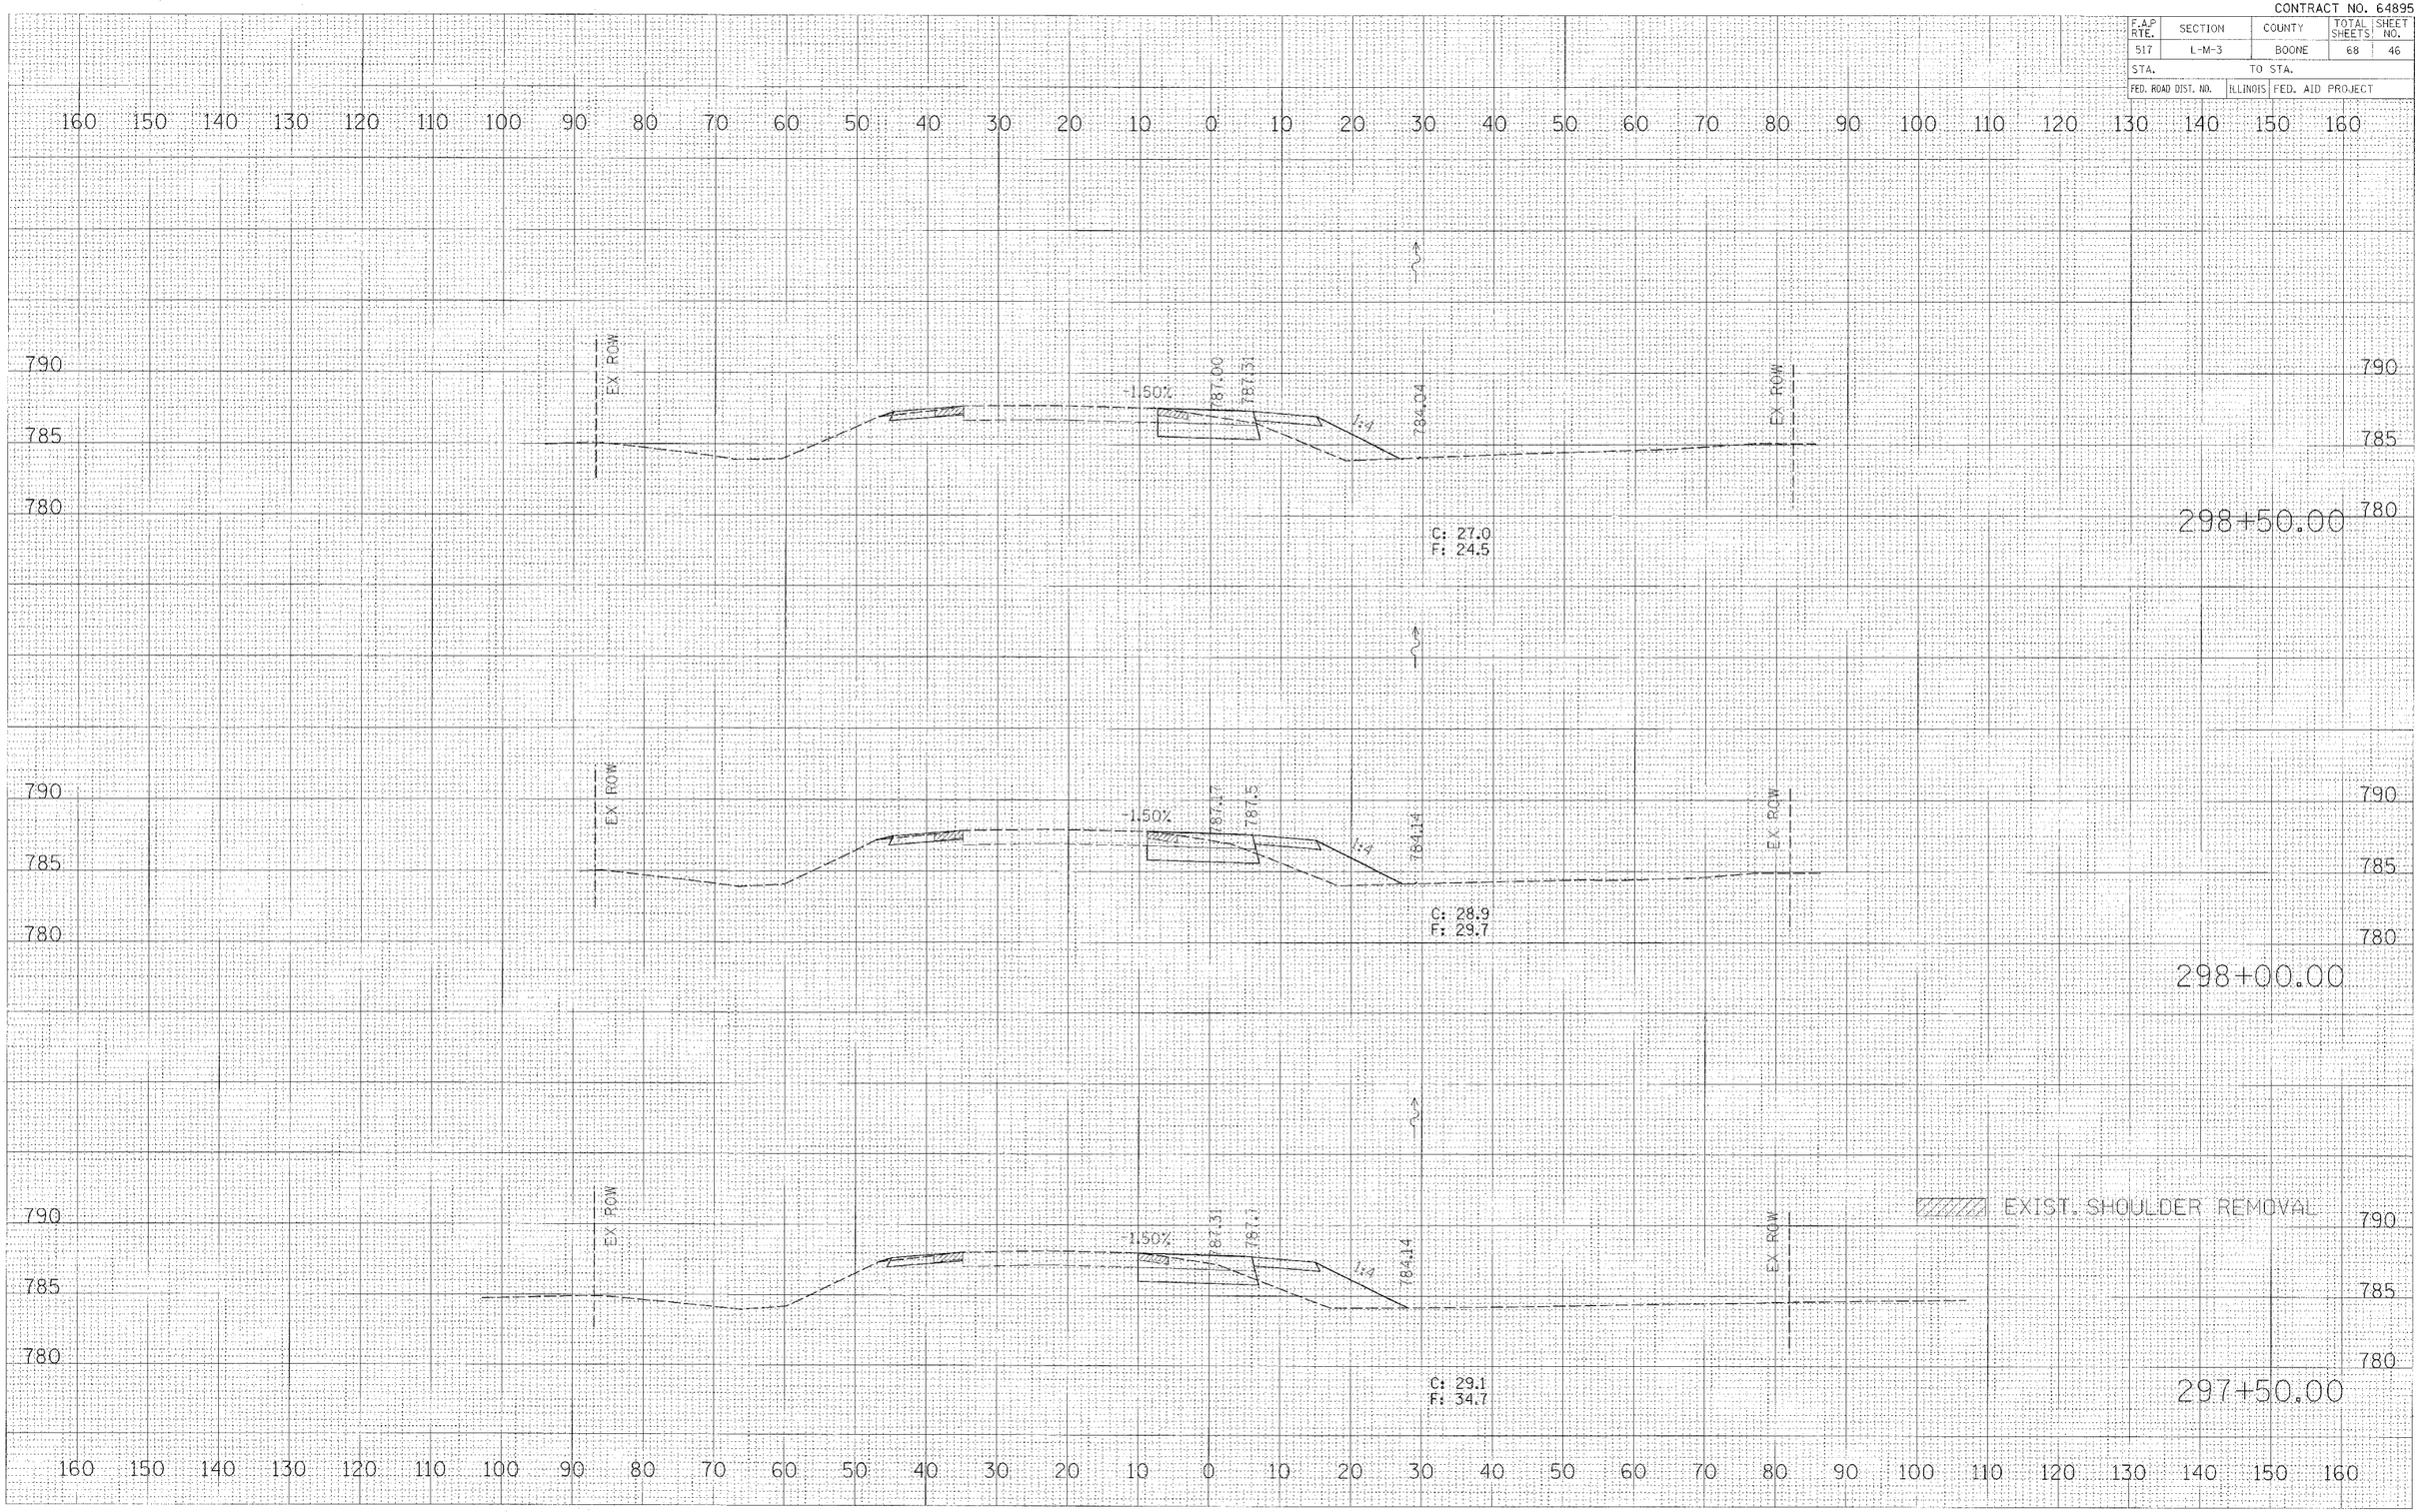

FINAL SURVEY NOTE BOOK NO.
SURVEYED PLOTTED TEMP. ALT. AREAS CHECKED BY DATE

ORIGINAL SURVEY NOTE BOOK NO.
SURVEYED PLOTTED TEMP. ALT. AREAS CHECKED BY DATE

PLOT DATE = $DATE$
FILE NAME = $FILE$
PLOT SCALE = $SCALE$
REFERENCE = REF

BUS RTE 20

.\23703002E\CADD\Z04803xs.dgn 10/3/2005 3:29:02 PM