CONTRACT NO. 64895

F.A.P RTE.	SECTION	COUNTY	TOTAL SHEETS	SHEET NO.
517	L-M-3	BOONE	68	54
STA.	TO STA.			
FED. ROAD DIST. NO.	ILLINOIS	FED. AID PROJECT		

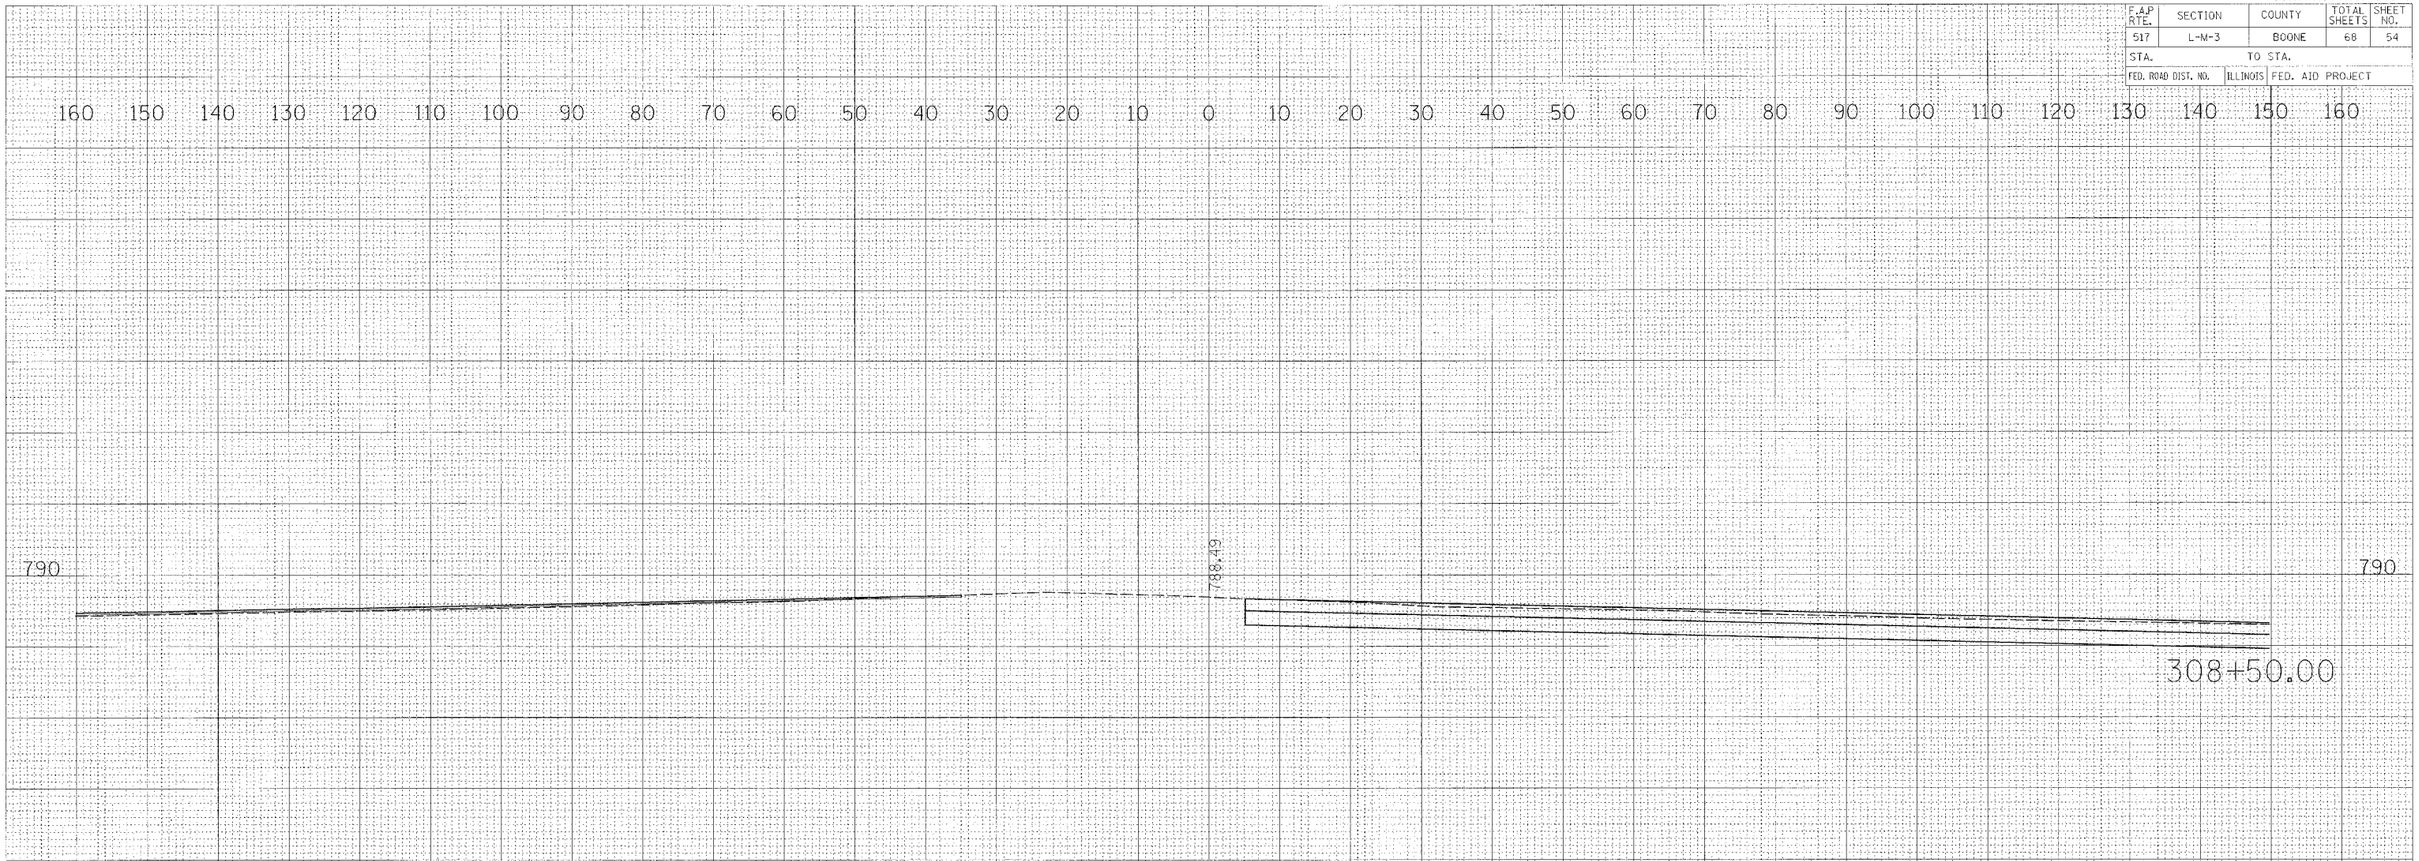

EARTHWORK FOR THESE CROSS-SECTIONS
INCLUDED IN BONUS AVE. CROSS-SECTIONS

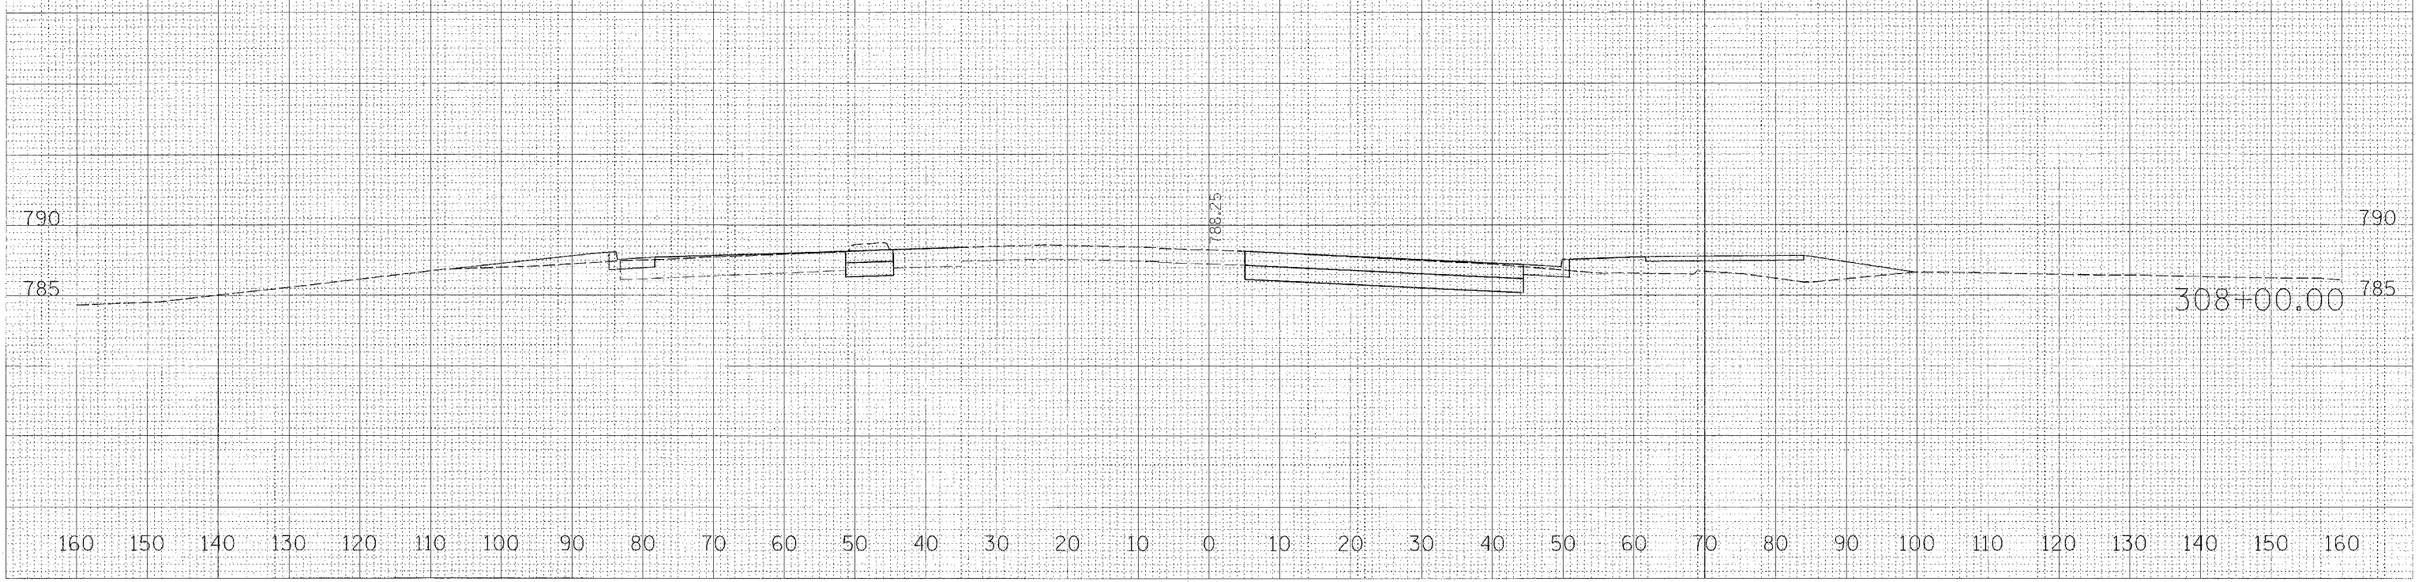

BUS RTE 20

.\2370300E\CADD\Z04803xm.dgn 10/3/2005 3:39:00 PM