CONTRACT NO. 64B24

F.A.P. RTE.	SECTION	COUNTY	TOTAL SHEETS	SHEET NO.
22	127BR-1	HENRY	33	5
STA.		TO STA.		
FED. ROAD DIST. NO.	ILLINOIS	FED. AID PROJECT		

EXISTING TYPICAL SECTION

541 + 92.19 – 543 + 64.68

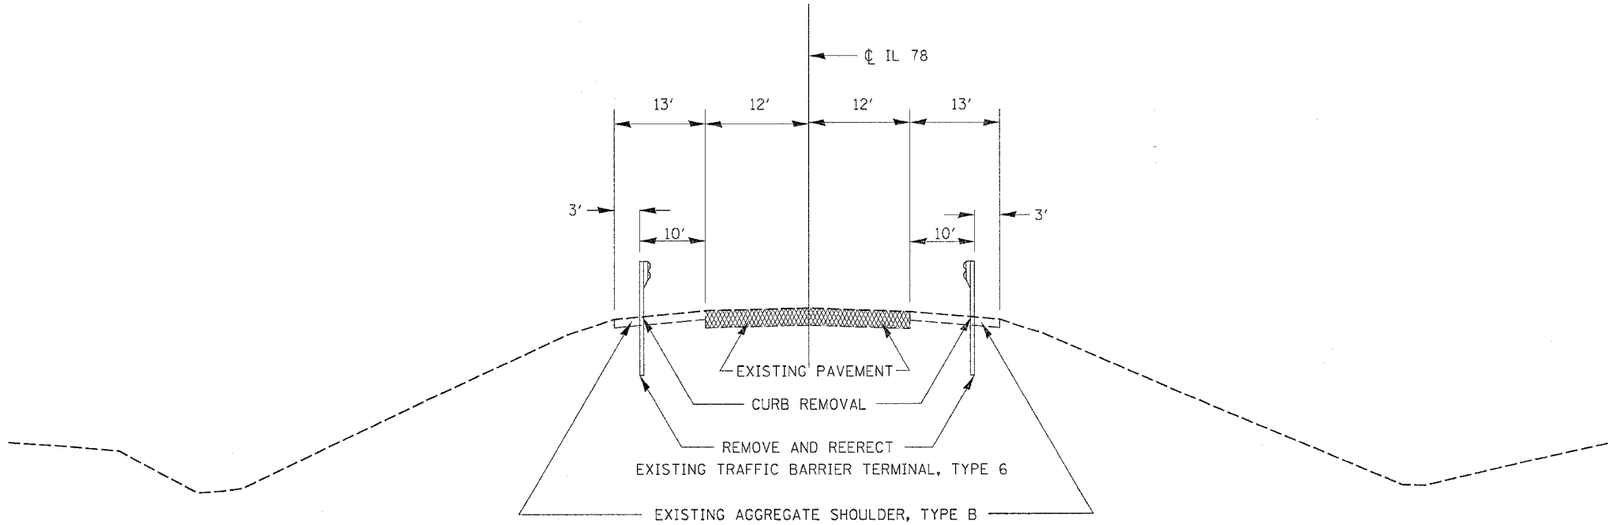

BUTT JOINT

541 + 92 – 542 + 12

543 + 39 – 543 + 64

BITUMINOUS SURFACE REMOVAL - 2"

STA 1527+35.58 TO STA 1527+55.58 & STA 1528+50.92 TO STA 1528+70.92

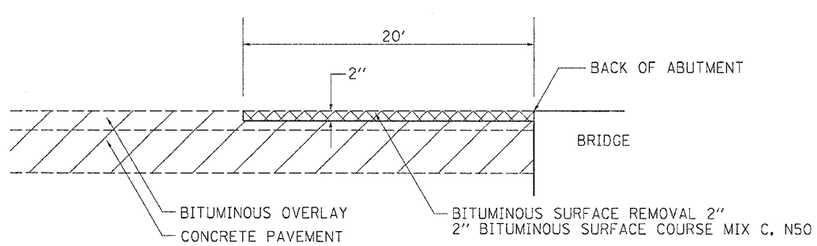

REVISIONS	
NAME	DATE

ILLINOIS DEPARTMENT OF TRANSPORTATION

SCALE: VERT. HORIZ.

DATE

DRAWN BY

CHECKED BY

PLOT DATE = Thu Nov 03 14:36:39 2005
FILE NAME = c:\projects\p208705\d08705typ.dgn
PLOT SCALE = 50.0000 ' / IN.
USER NAME = reynerl