F.A.I. RTE.	SECTION	COUNTY	TOTAL SHEETS	SHEET NO.
80	32-2HBR	GRUNDY	171	40
STA. 26+00	TO STA. 36+11.65			
FED. ROAD DIST. NO.	ILLINOIS	FED. AID PROJECT		

CONTRACT NO. 66412

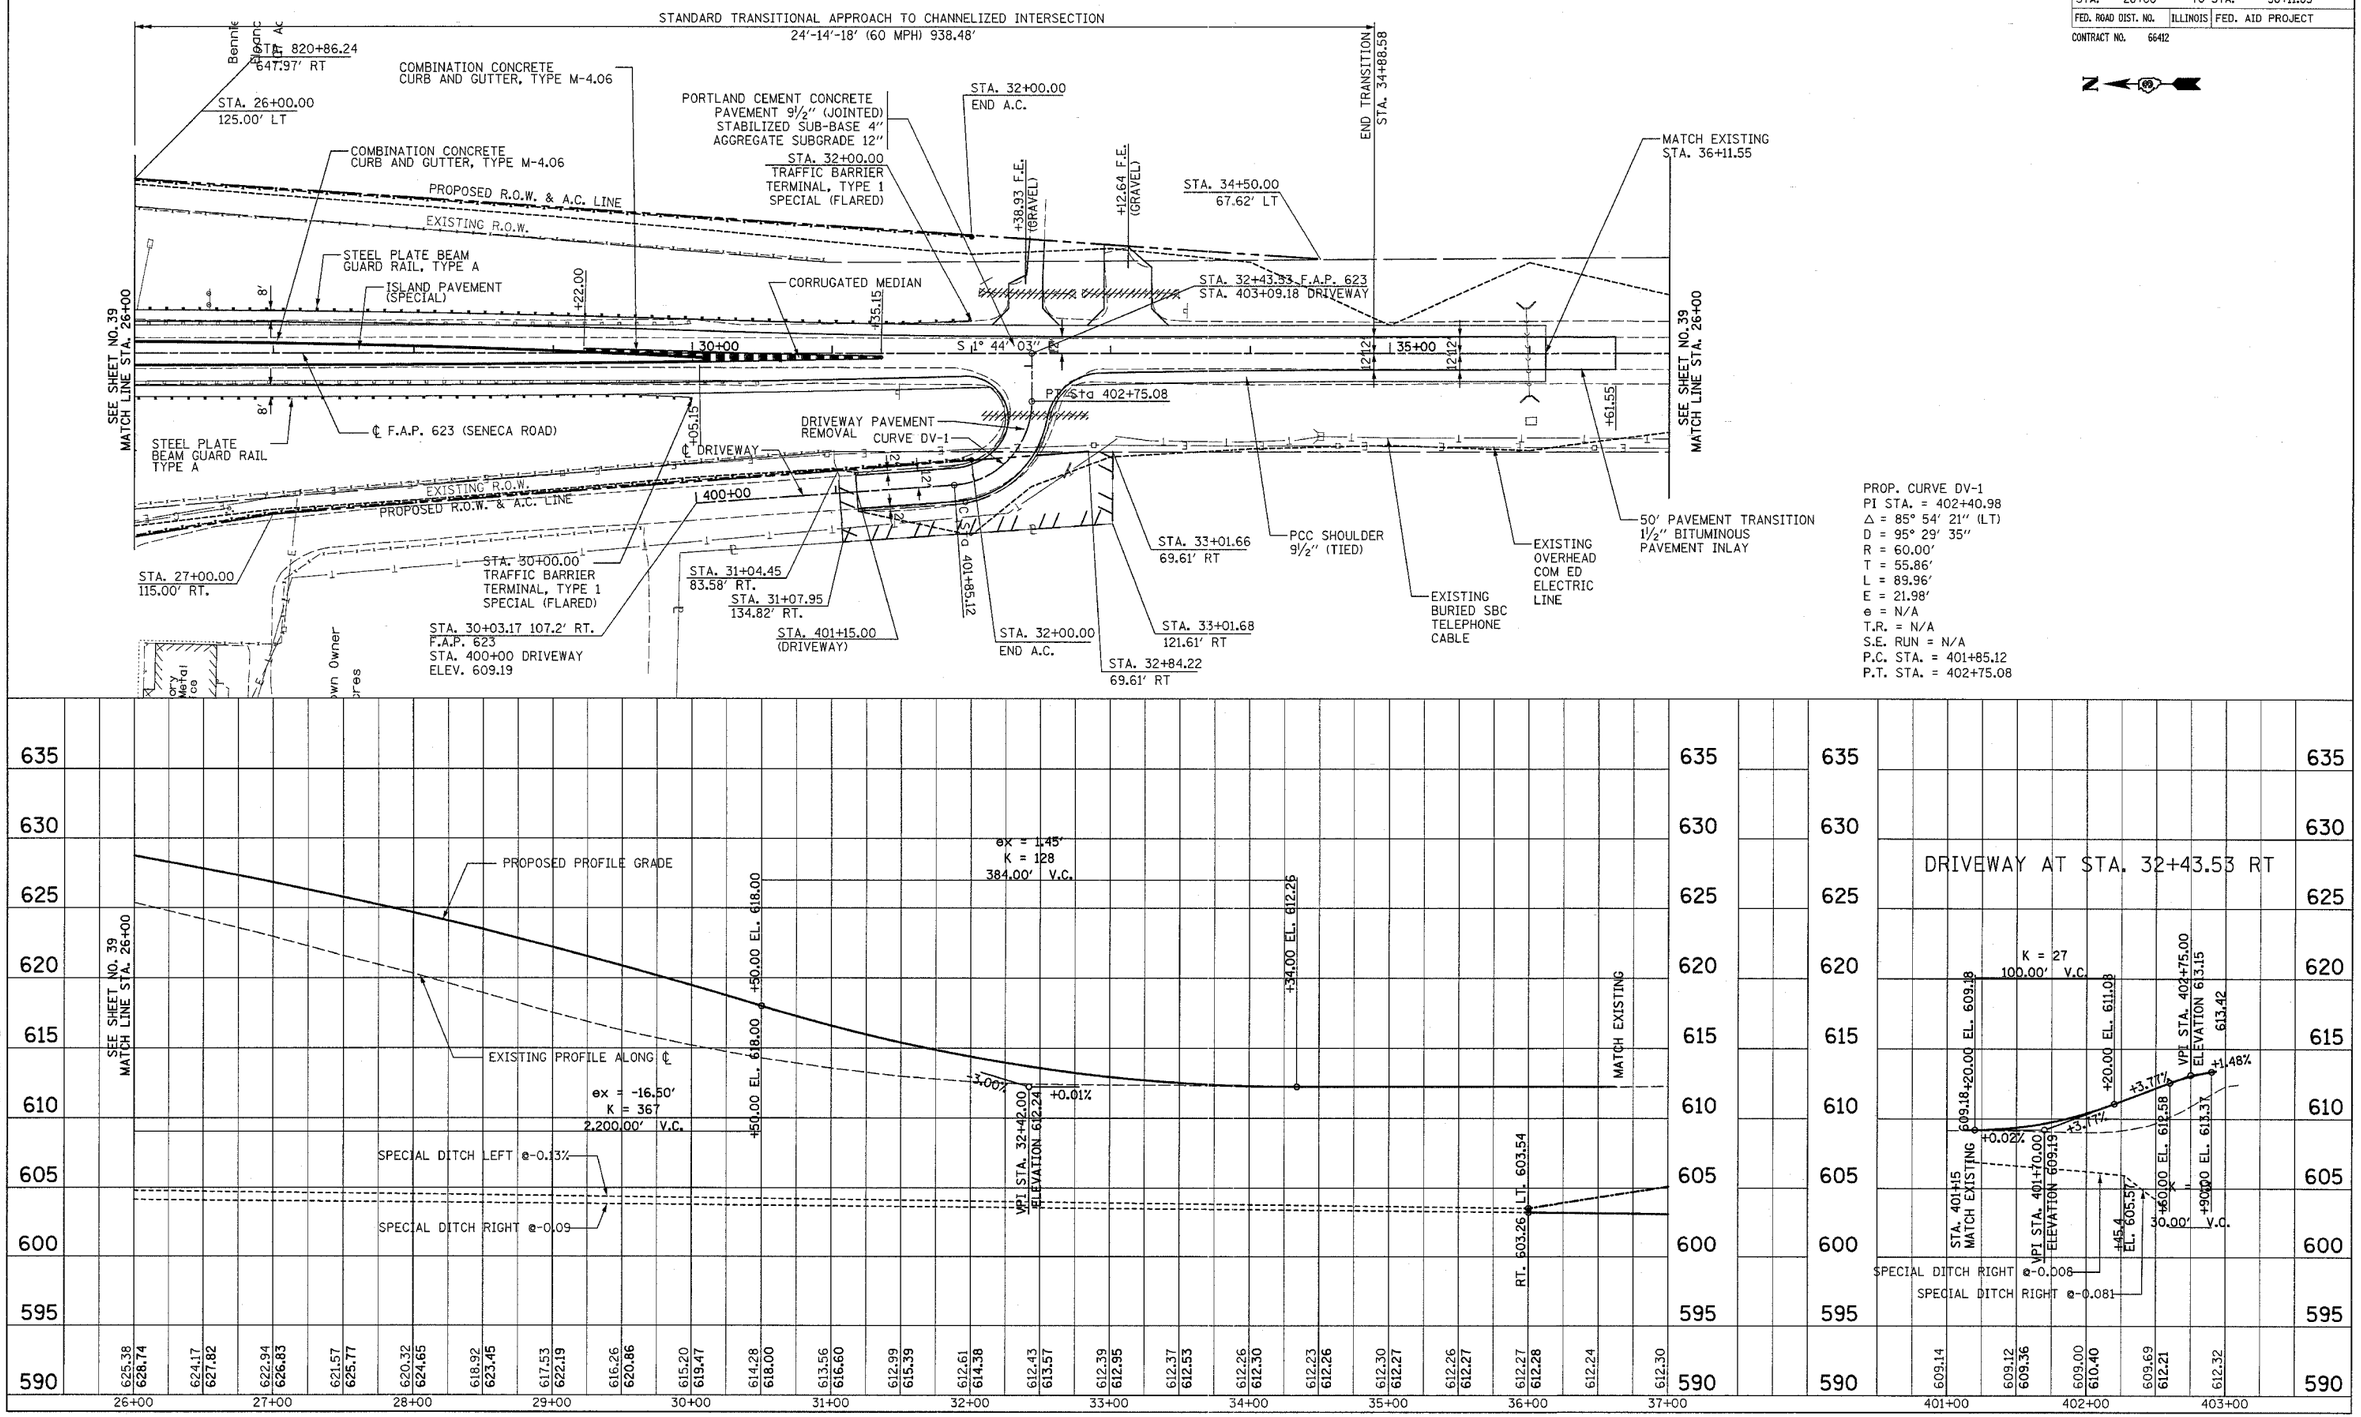

FAP ROUTE 623 (SENECA ROAD)

11/14/2005
V:\CHICAGO\IDOT\1836\CAD\rdwy\div\1836_PLN_PRF_SEN_03.dgn