CONTRACT NO. 66412				
F.A. RTE.	SECTION	COUNTY	TOTAL SHEETS	SHEET NO.
			171	114
STA.		TO STA.		
FED. ROAD DIST. NO.	ILLINOIS	FED. AID PROJECT		

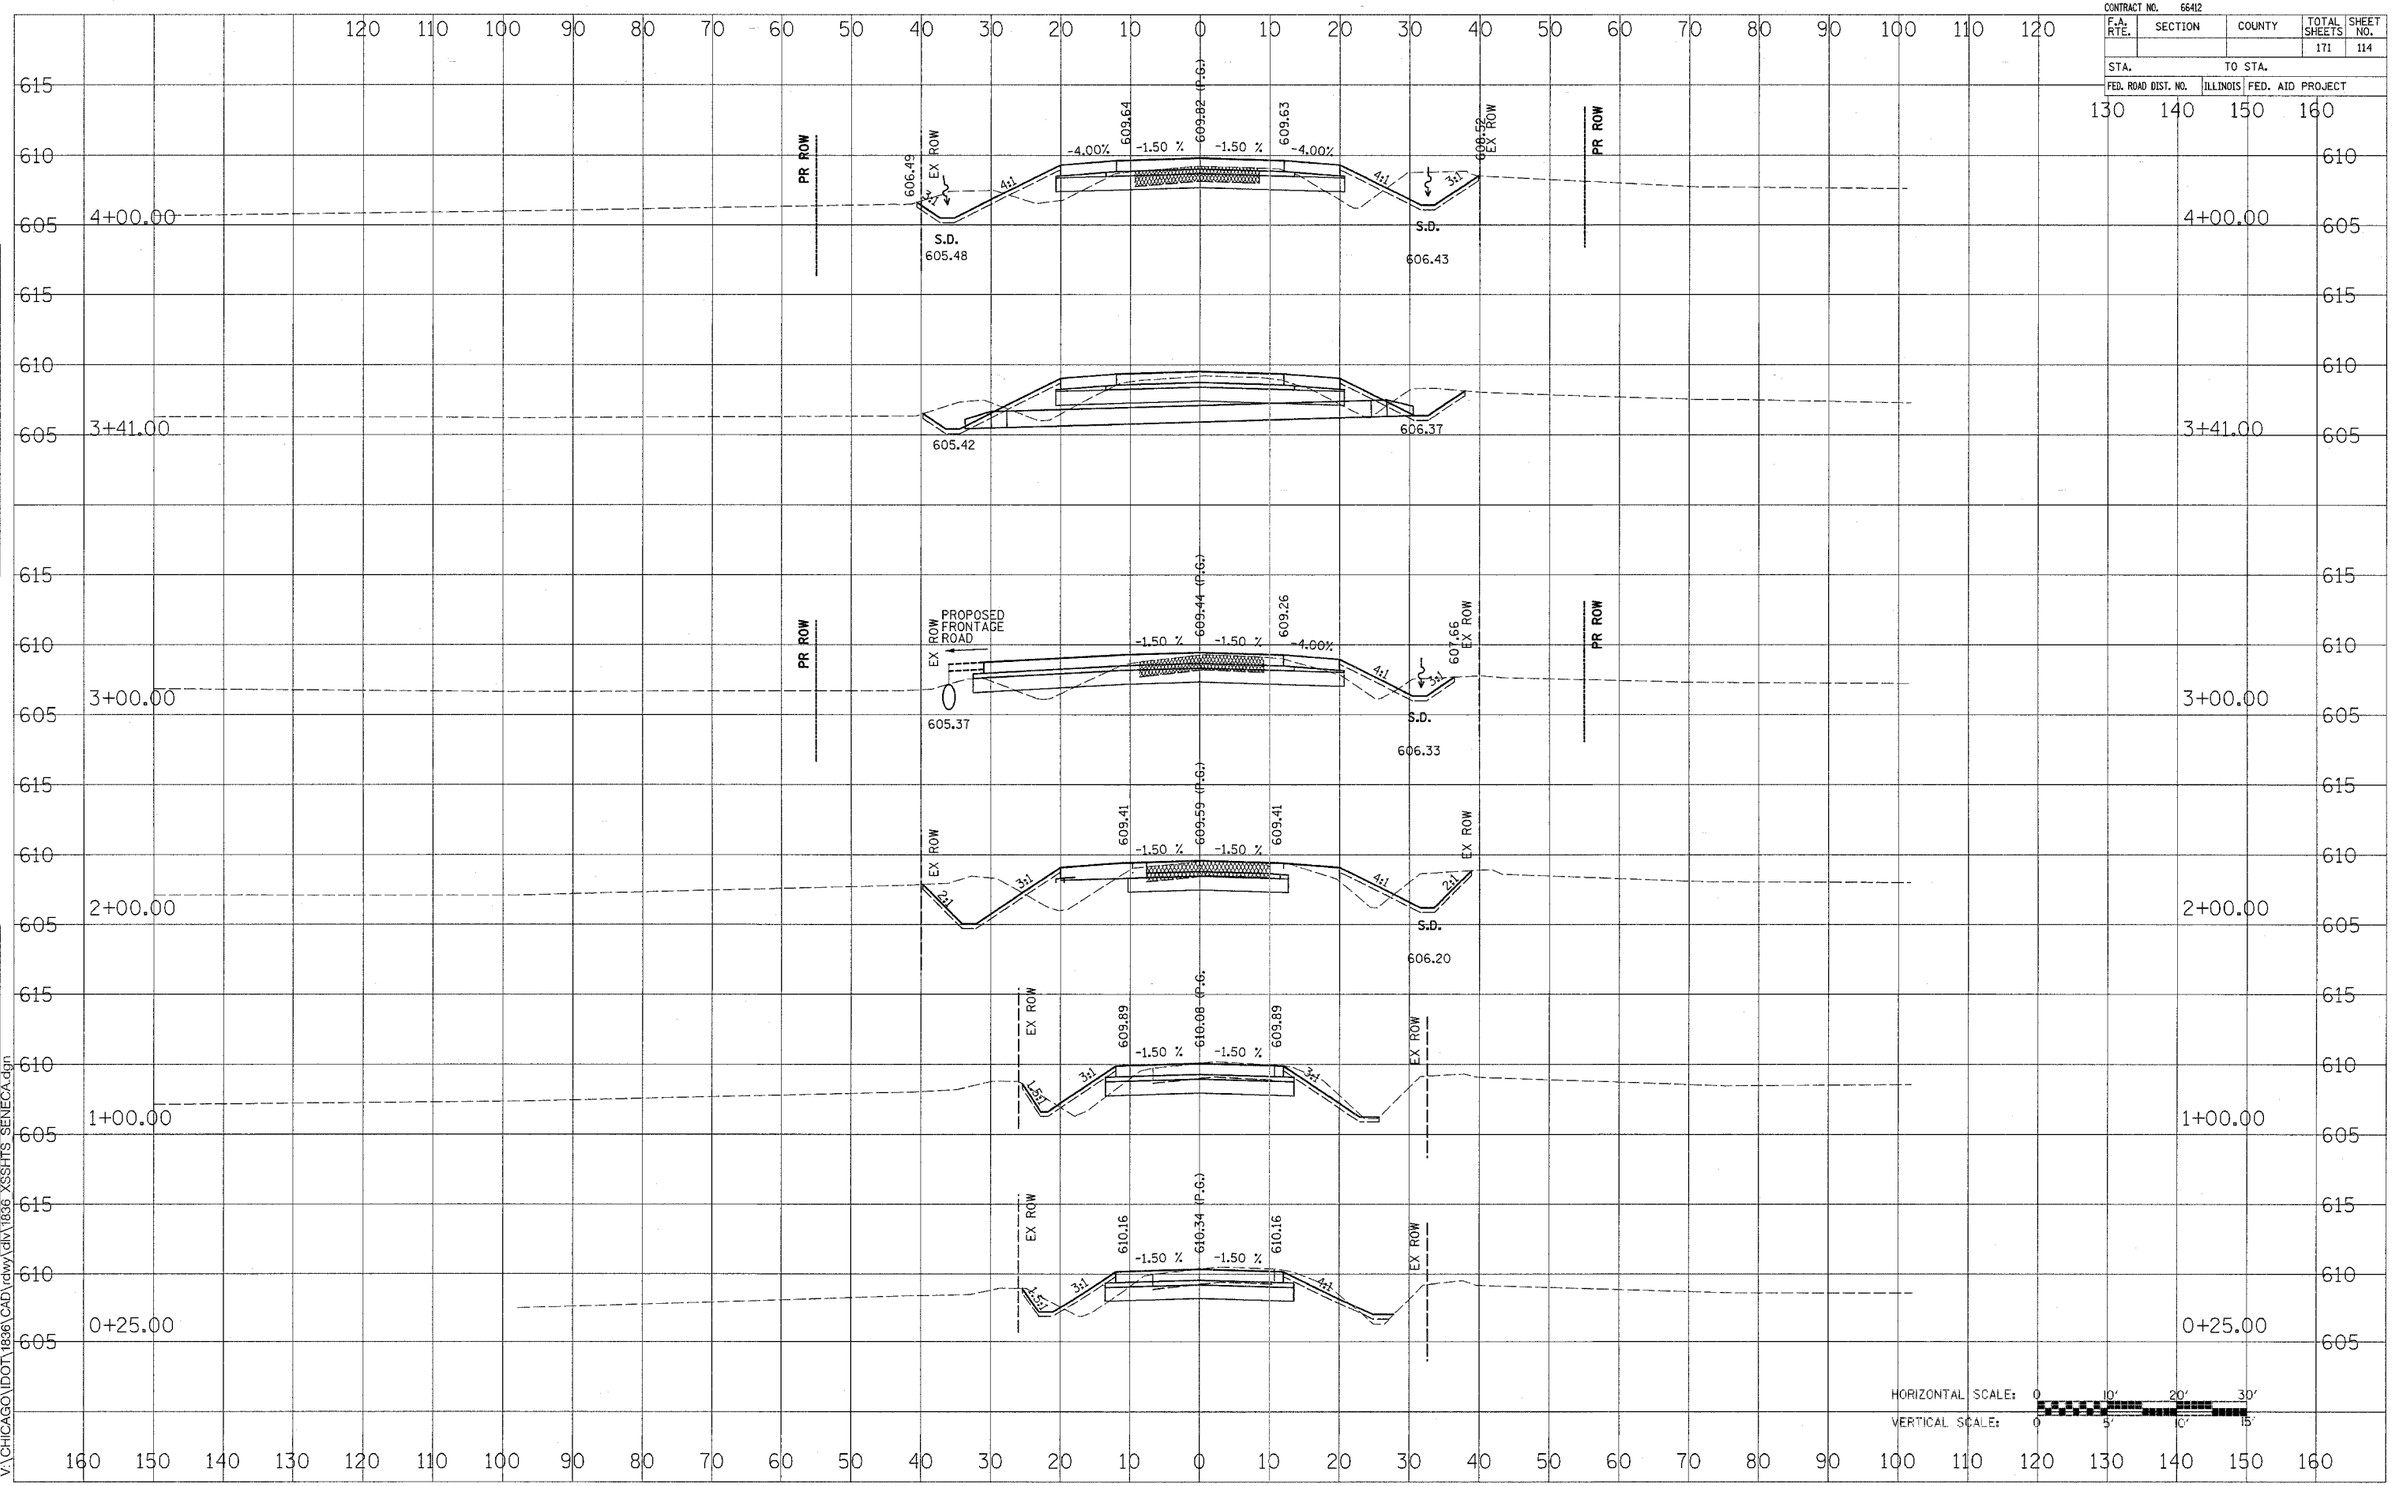

FAP ROUTE 623 (SENECA ROAD)

FINAL SURVEY	NO.	DATE
NOTE BOOK	AREAS CHECKED	
TEMPLATE	PLOTTED	
SURVEYED	BY	

ORIGINAL SURVEY	NO.	DATE
NOTE BOOK	AREAS CHECKED	
TEMPLATE	PLOTTED	
SURVEYED	BY	

11/14/2005
V:\CHICAGO\IDOT\1836\CAD\rdwy\dlv\1836_XSSHTS_SENECA.dgn

3_XSSHTS_SENECA.dgn 11/14/2005 1:05:39 PM jbudgett