CONTRACT NO. 66412

F.A. RTE.	SECTION	COUNTY	TOTAL SHEETS	SHEET NO.
			171	130E
STA.		TO STA.		
FED. ROAD DIST. NO.	ILLINOIS	FED. AID PROJECT		

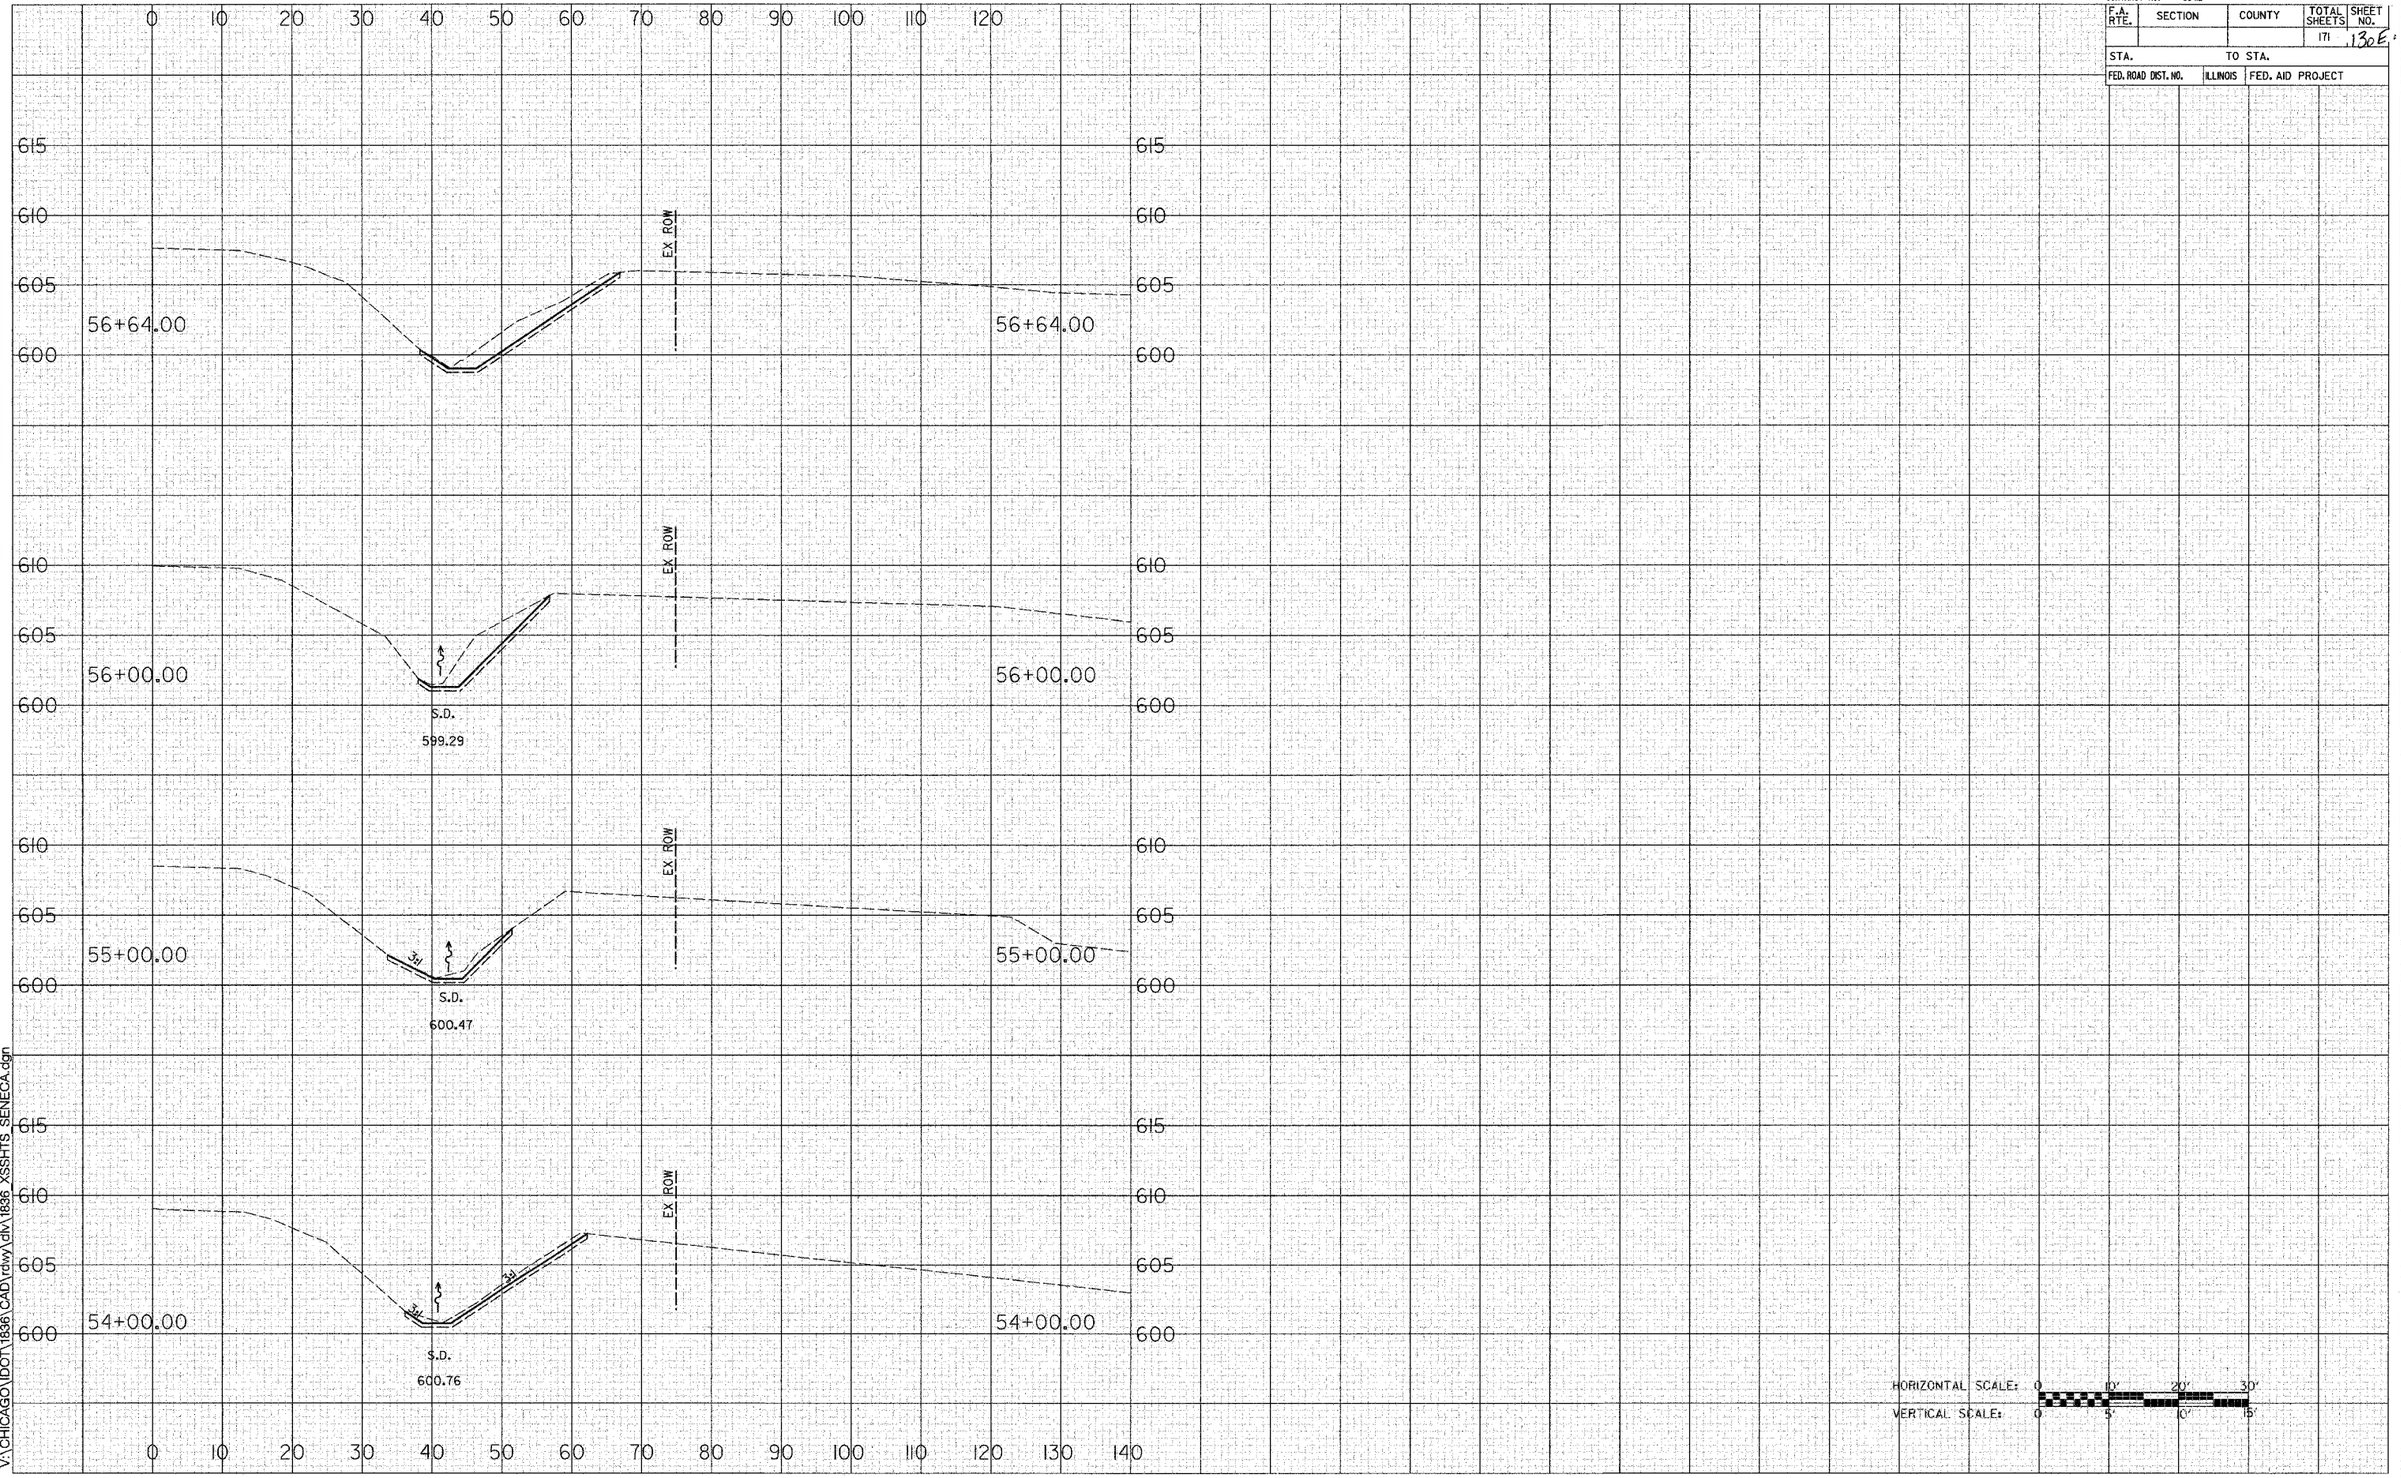

FAP ROUTE 623 (SENECA ROAD)

FINAL SURVEY	NOTE BOOK	NO.
SURVEYED	BY	DATE
PLOTTED		
TEMPLATE		
AREAS		
AREAS CHECKED		

ORIGINAL SURVEY	NOT TAKEN
SURVEYED	BY
PLOTTED	
TEMPLATE	
AREAS	
AREAS CHECKED	

12/5/2005
V:\CHICAGO\IDOT\1836\CAD\rdwy\civ\1836_XSSHTS_SENECA.dgn

V:\civ\1836_XSSHTS_SENECA.dgn 12/5/2005 1:28:54 PM bgeiger