CONTRACT NO. 66412

F.A. RTE.	SECTION	COUNTY	TOTAL SHEETS	SHEET NO.
			171	133

STA. TO STA.

FED. ROAD DIST. NO. | ILLINOIS | FED. AID PROJECT

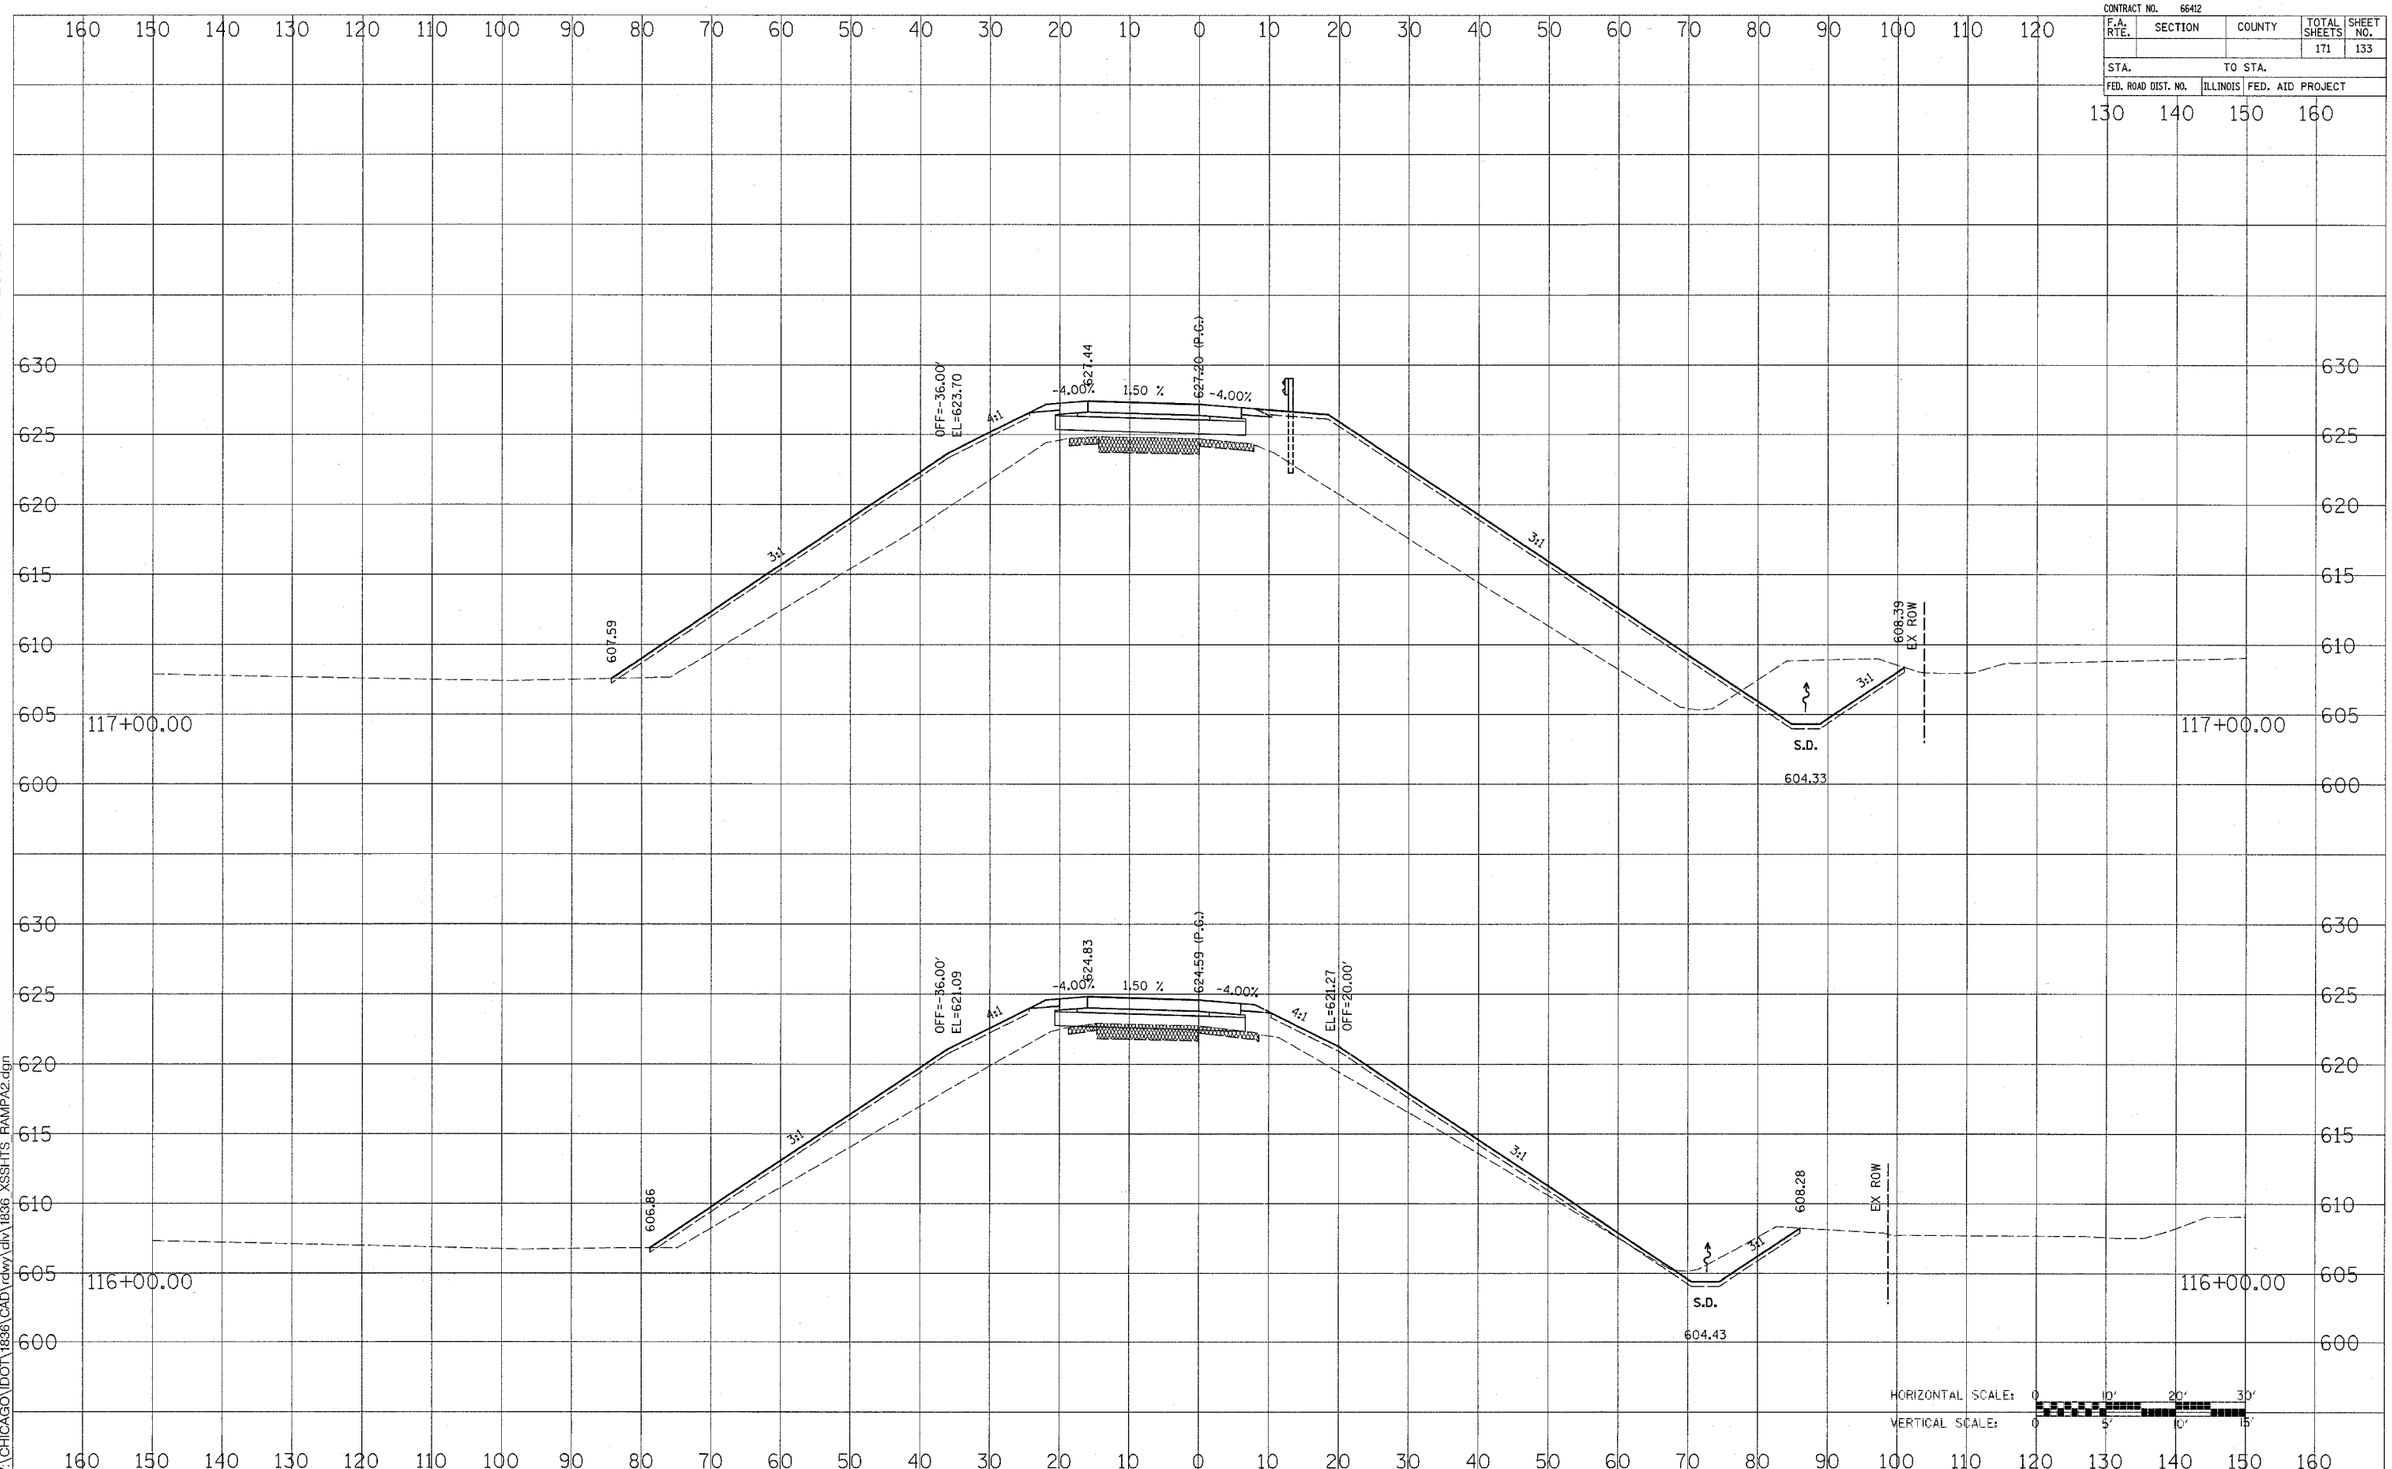

PROPOSED RAMP A

FINAL SURVEY | NOTE BOOK NO. | SURVEYED | PLOTTED | TEMPLATE | AREAS | AREAS CHECKED | BY | DATE

ORIGINAL SURVEY | NOTE BOOK NO. | SURVEYED | PLOTTED | TEMPLATE | AREAS | AREAS CHECKED | BY | DATE

11/14/2005
V:\CHICAGO\IDOT\1836\CAD\rdwy\div\1836_XSSHTS_RAMPA2.dgn

36_XSSHTS_RAMPA2.dgn 11/14/2005 1:05:48 PM jbudgett