| CONTRACT NO. 66412 | | | | |
|---|---|---|---|---|
| F.A. RTE. | SECTION | COUNTY | TOTAL SHEETS | SHEET NO. |
| | | | 171 | 146 |
| STA. | TO STA. | | | |
| FED. ROAD DIST. NO. | ILLINOIS | FED. AID PROJECT | | |

FINAL SURVEY — NOTE BOOK — NO. — SURVEYED — PLOTTED — TEMPLATE — AREAS — AREAS CHECKED — BY — DATE

ORIGINAL SURVEY — NOTE BOOK — NO. — SURVEYED — PLOTTED — TEMPLATE — AREAS — AREAS CHECKED — BY — DATE

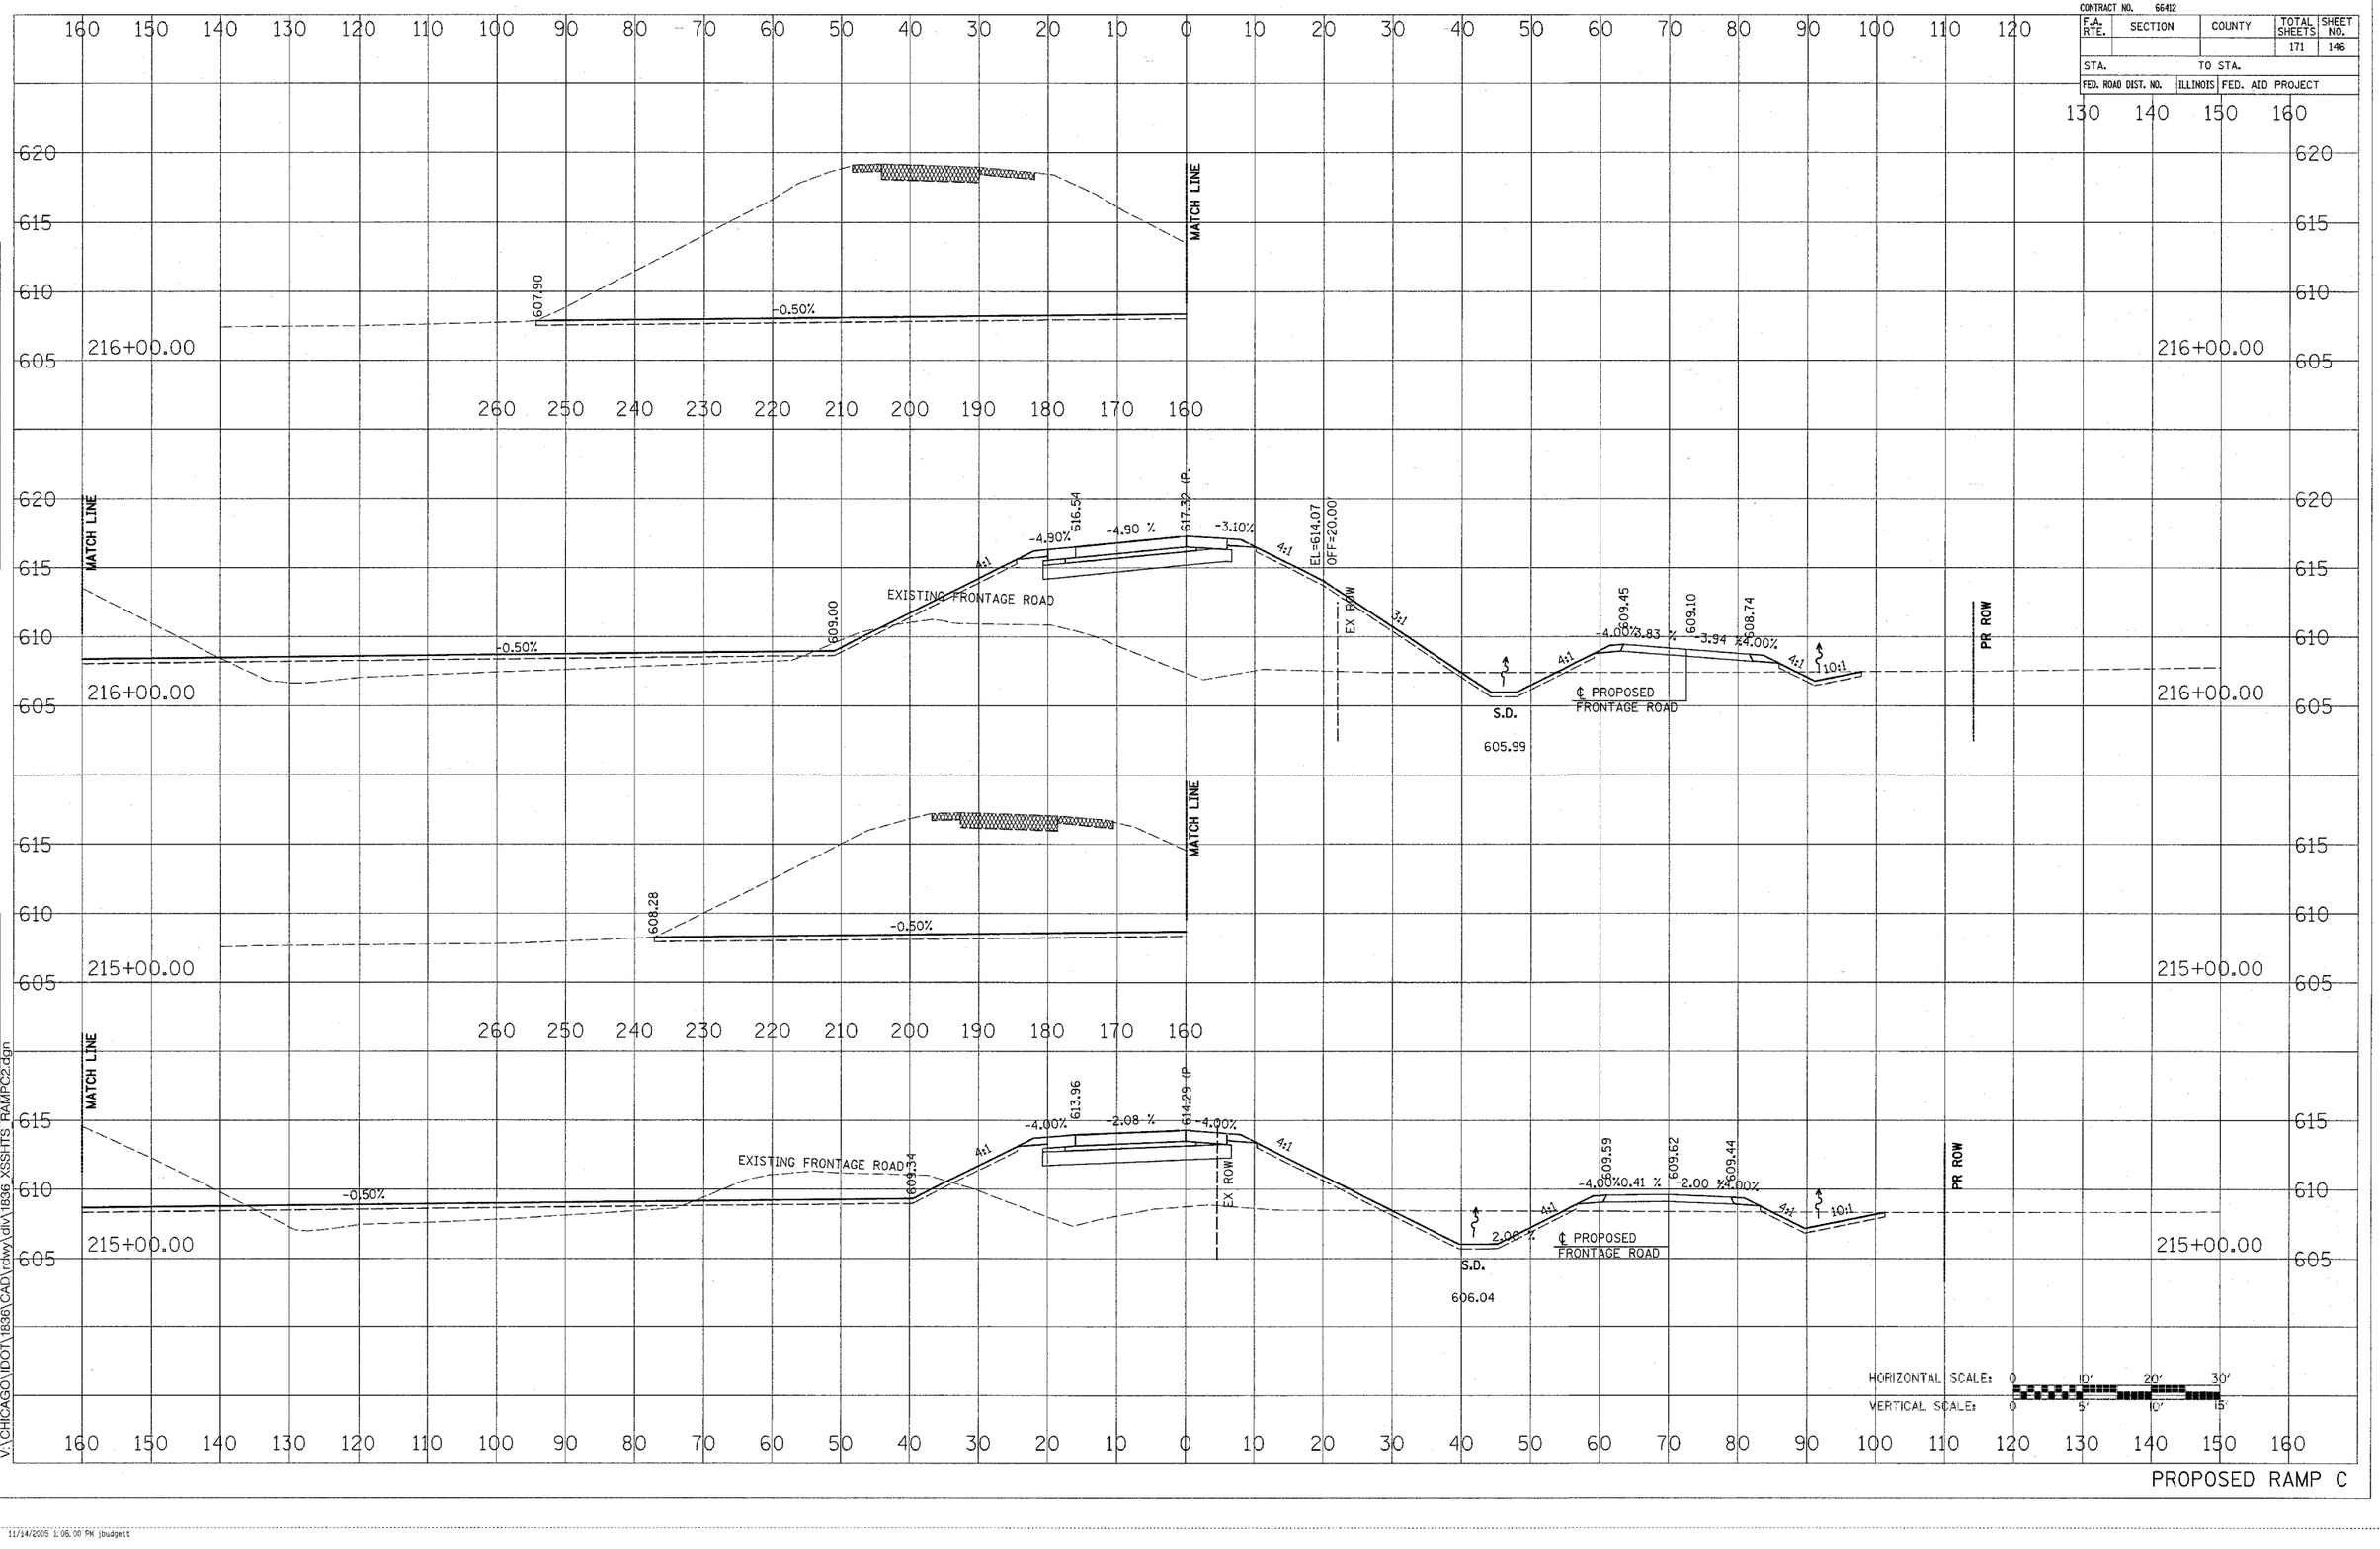


11/14/2005
V:\CHICAGO\IDOT\18360\CAD\rdwy\dlv\18360_XSSHTS_RAMPC2.dgn

38_XSSHTS_RAMPC2.dgn 11/14/2005 1:06:00 PM jbudgett