CONTRACT NO. 66412				
F.A. RTE.	SECTION	COUNTY	TOTAL SHEETS	SHEET NO.
			171	153
STA.	TO STA.			
FED. ROAD DIST. NO.	ILLINOIS	FED. AID PROJECT		

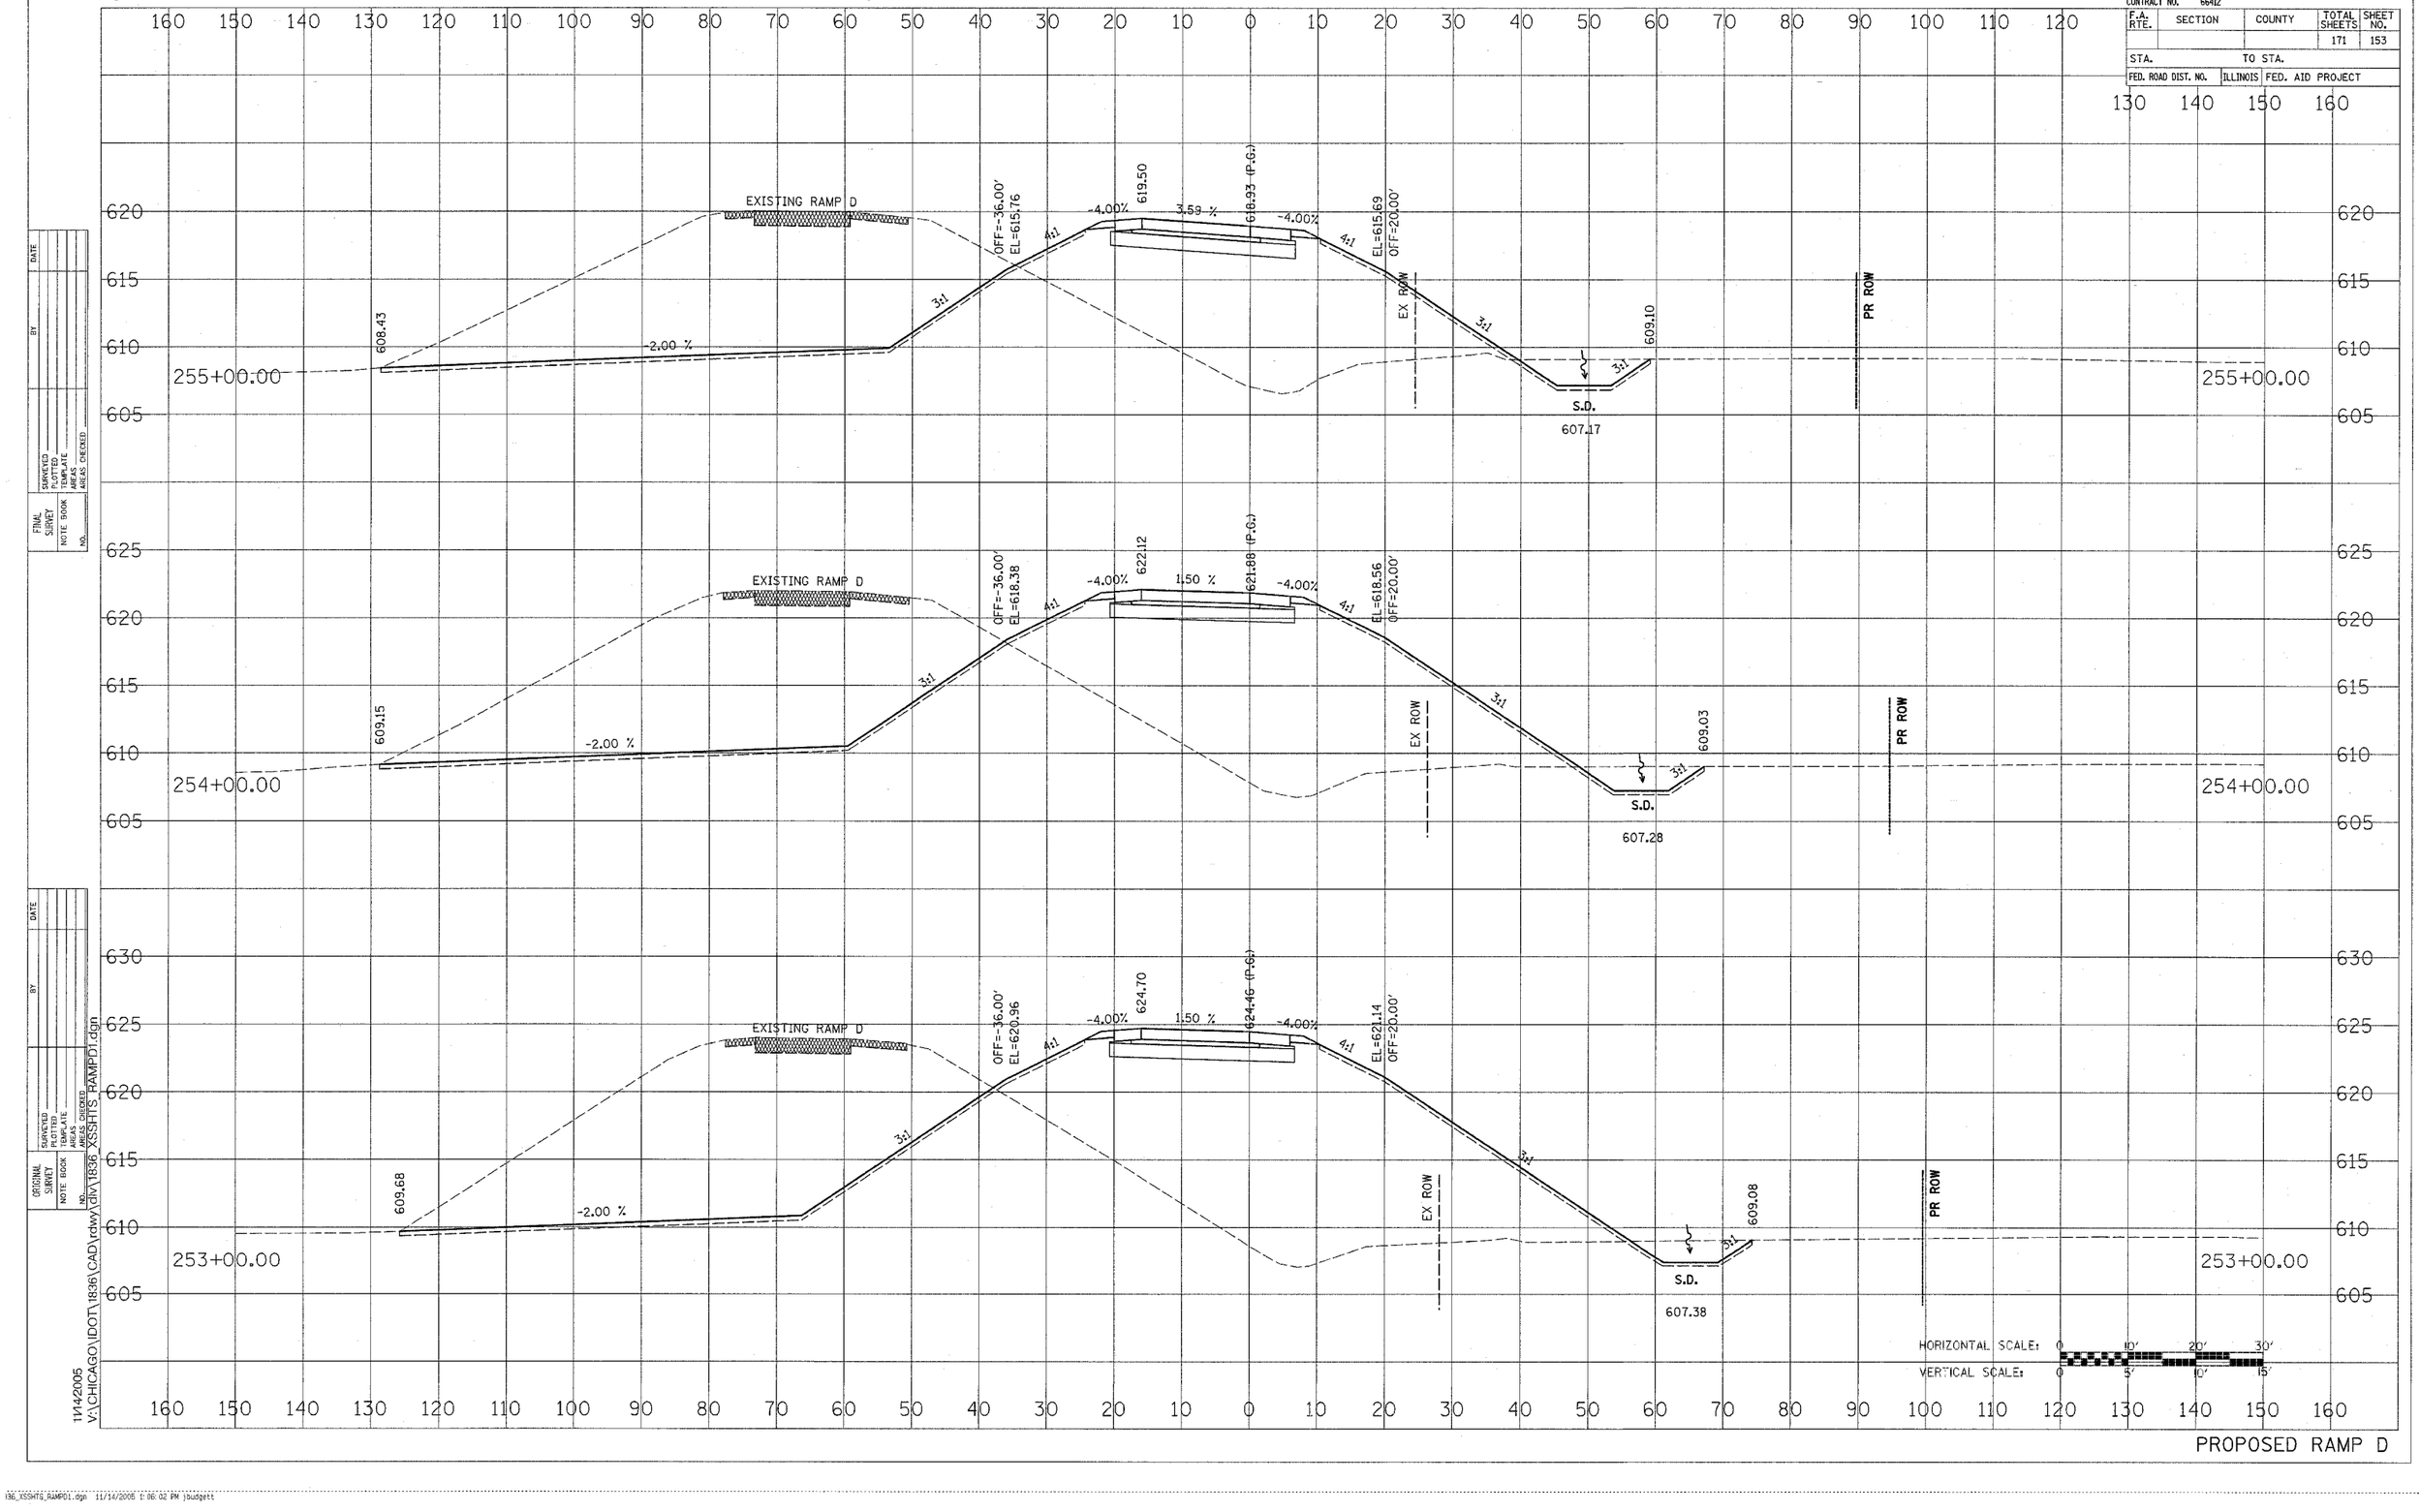

PROPOSED RAMP D

FINAL SURVEY — NOTE BOOK — NO. — SURVEYED — PLOTTED — TRIANGLE AREAS — AREAS CHECKED — BY — DATE

ORIGINAL SURVEY — NOTE BOOK — NO. — SURVEYED — PLOTTED — TRIANGLE AREAS — AREAS CHECKED — BY — DATE

1\142005
V:\CHICAGO\IDOT\1836\CAD\rdwy\DW\1836_XSSHTS_RAMPD1.dgn

136_XSSHTS_RAMPD1.dgn 11/14/2005 1:06:02 PM jbudgett