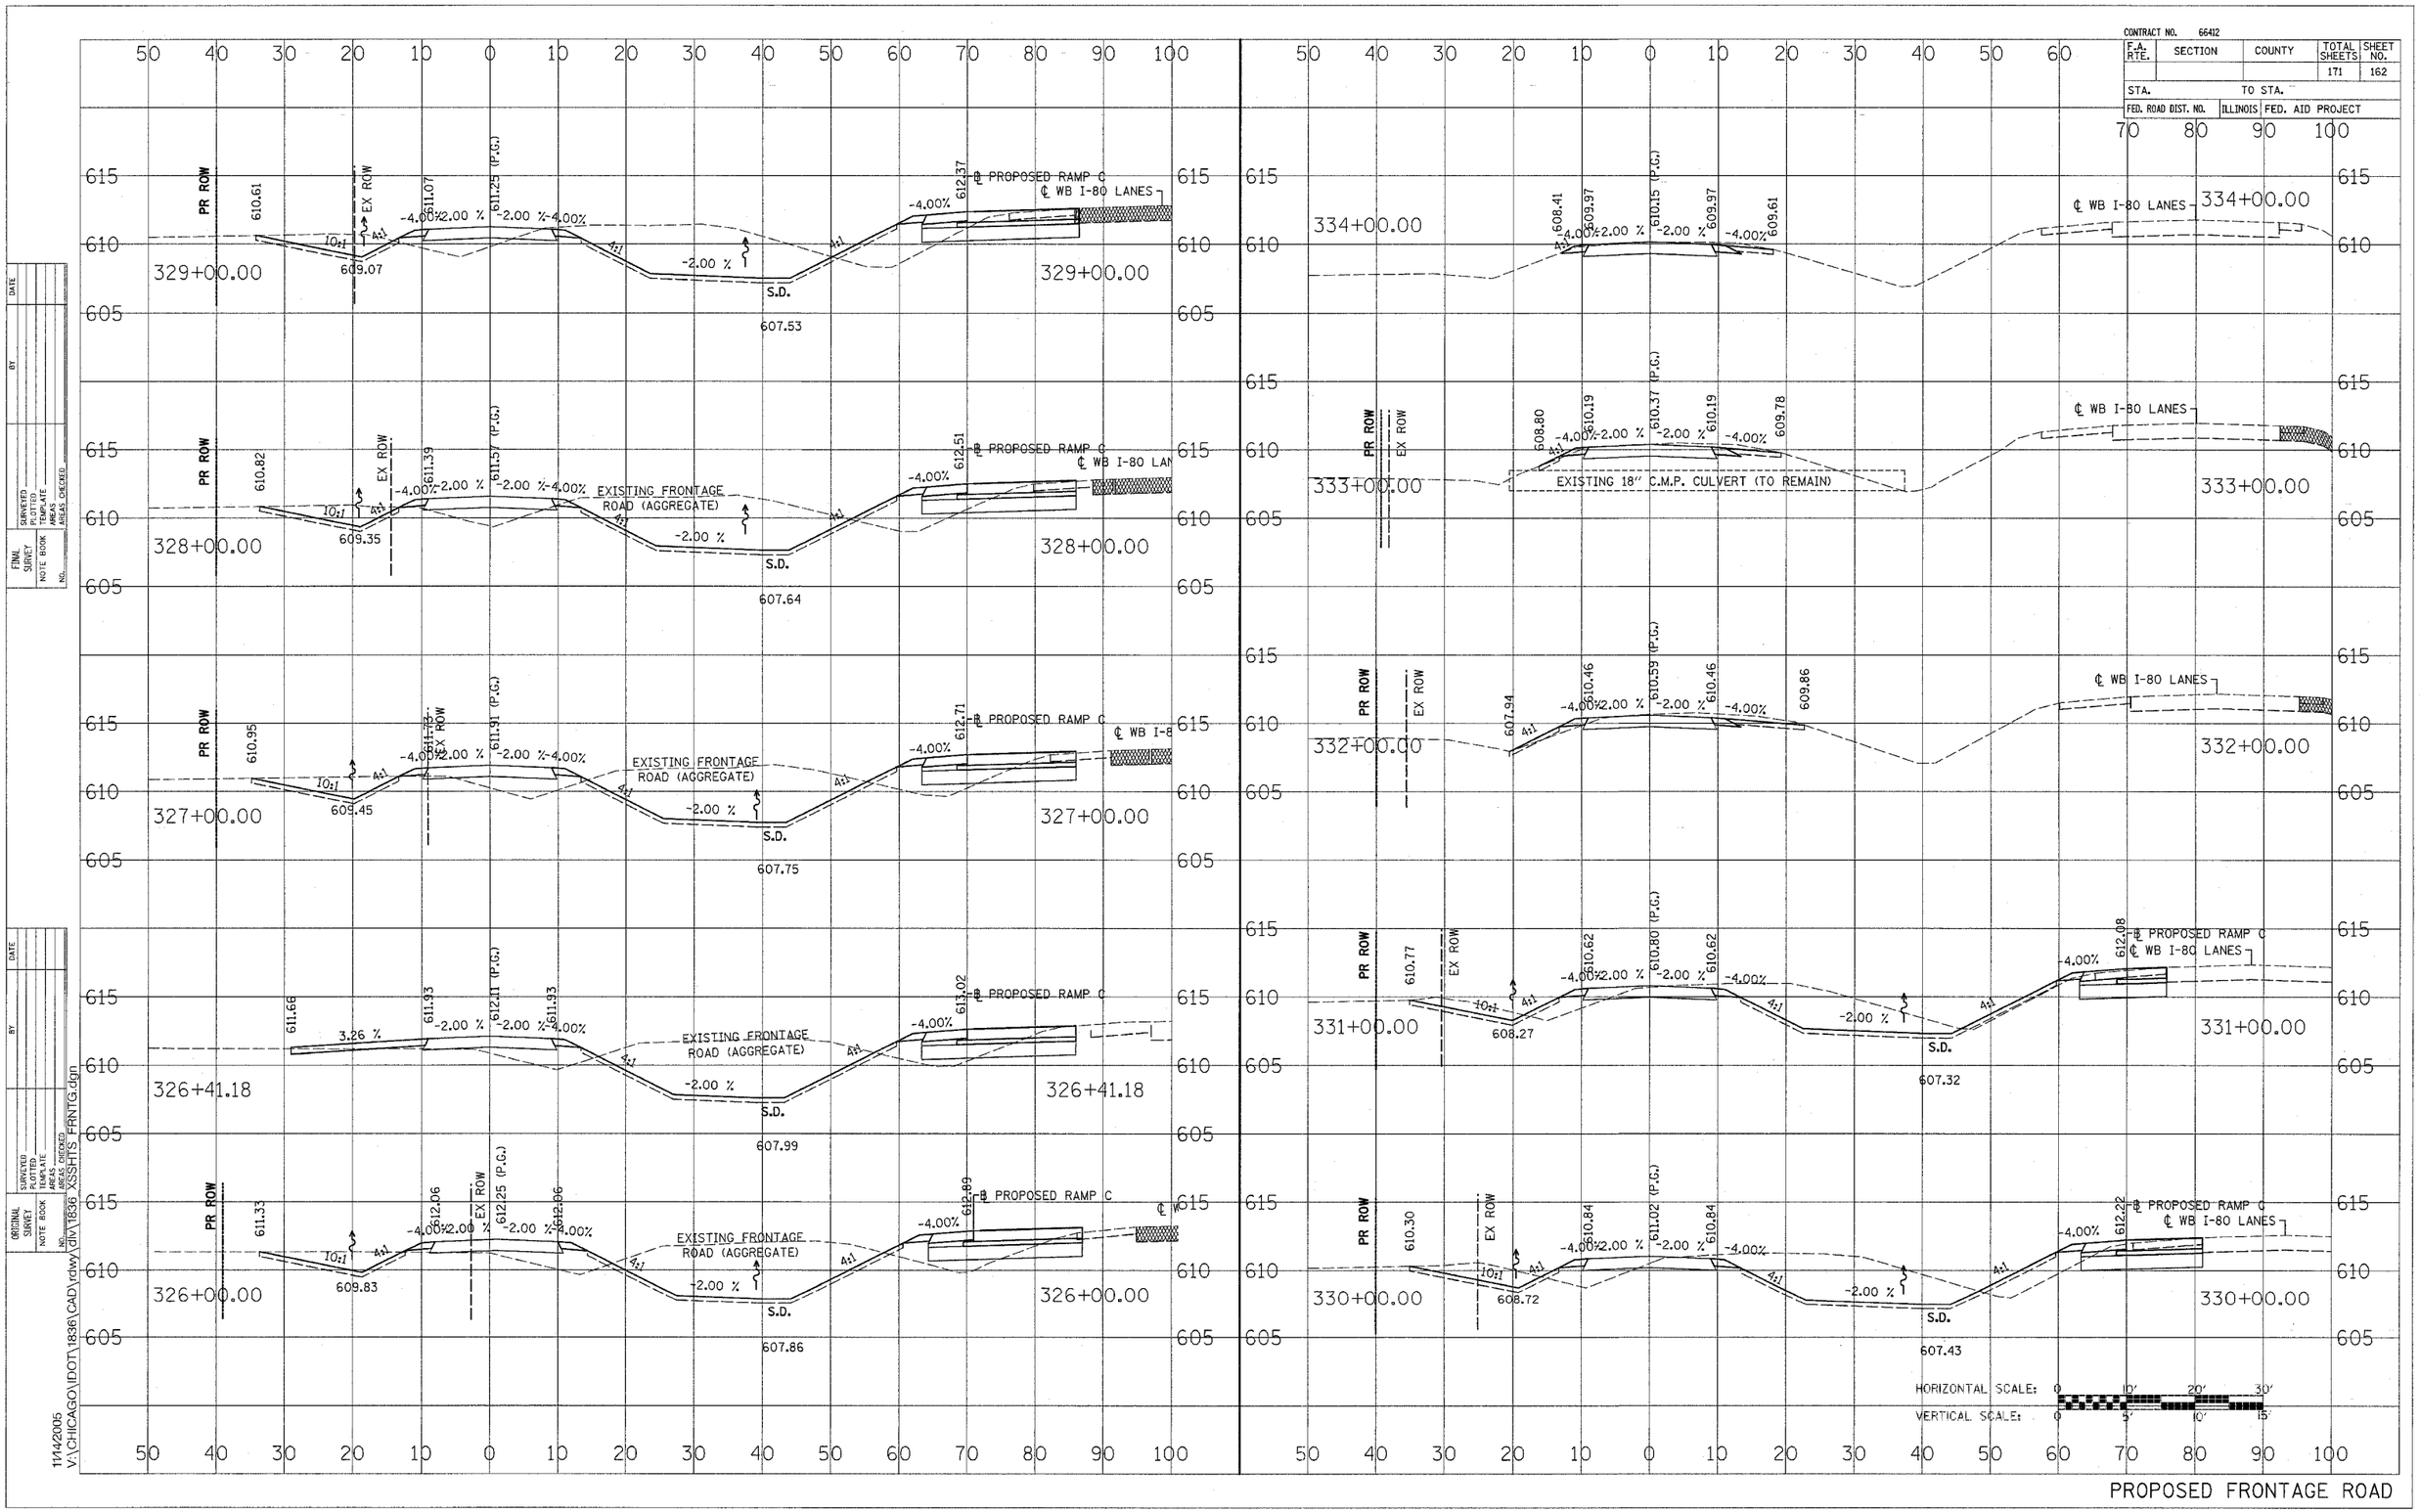
CONTRACT NO. 66412
F.A. RTE. | SECTION | COUNTY | TOTAL SHEETS 171 | SHEET NO. 162
STA. TO STA.
FED. ROAD DIST. NO. | ILLINOIS | FED. AID PROJECT
329+00.00
328+00.00
327+00.00
326+41.18
326+00.00
334+00.00
333+00.00
332+00.00
331+00.00
330+00.00
PR ROW
EX ROW
℄ PROPOSED RAMP C
℄ WB I-80 LANES
EXISTING FRONTAGE ROAD (AGGREGATE)
EXISTING 18" C.M.P. CULVERT (TO REMAIN)
S.D.
HORIZONTAL SCALE:
VERTICAL SCALE:
PROPOSED FRONTAGE ROAD
11/14/2005
V:\CHICAGO\IDOT\1836\CAD\rdwy\div\1836_XSSHTS_FRNTG.dgn