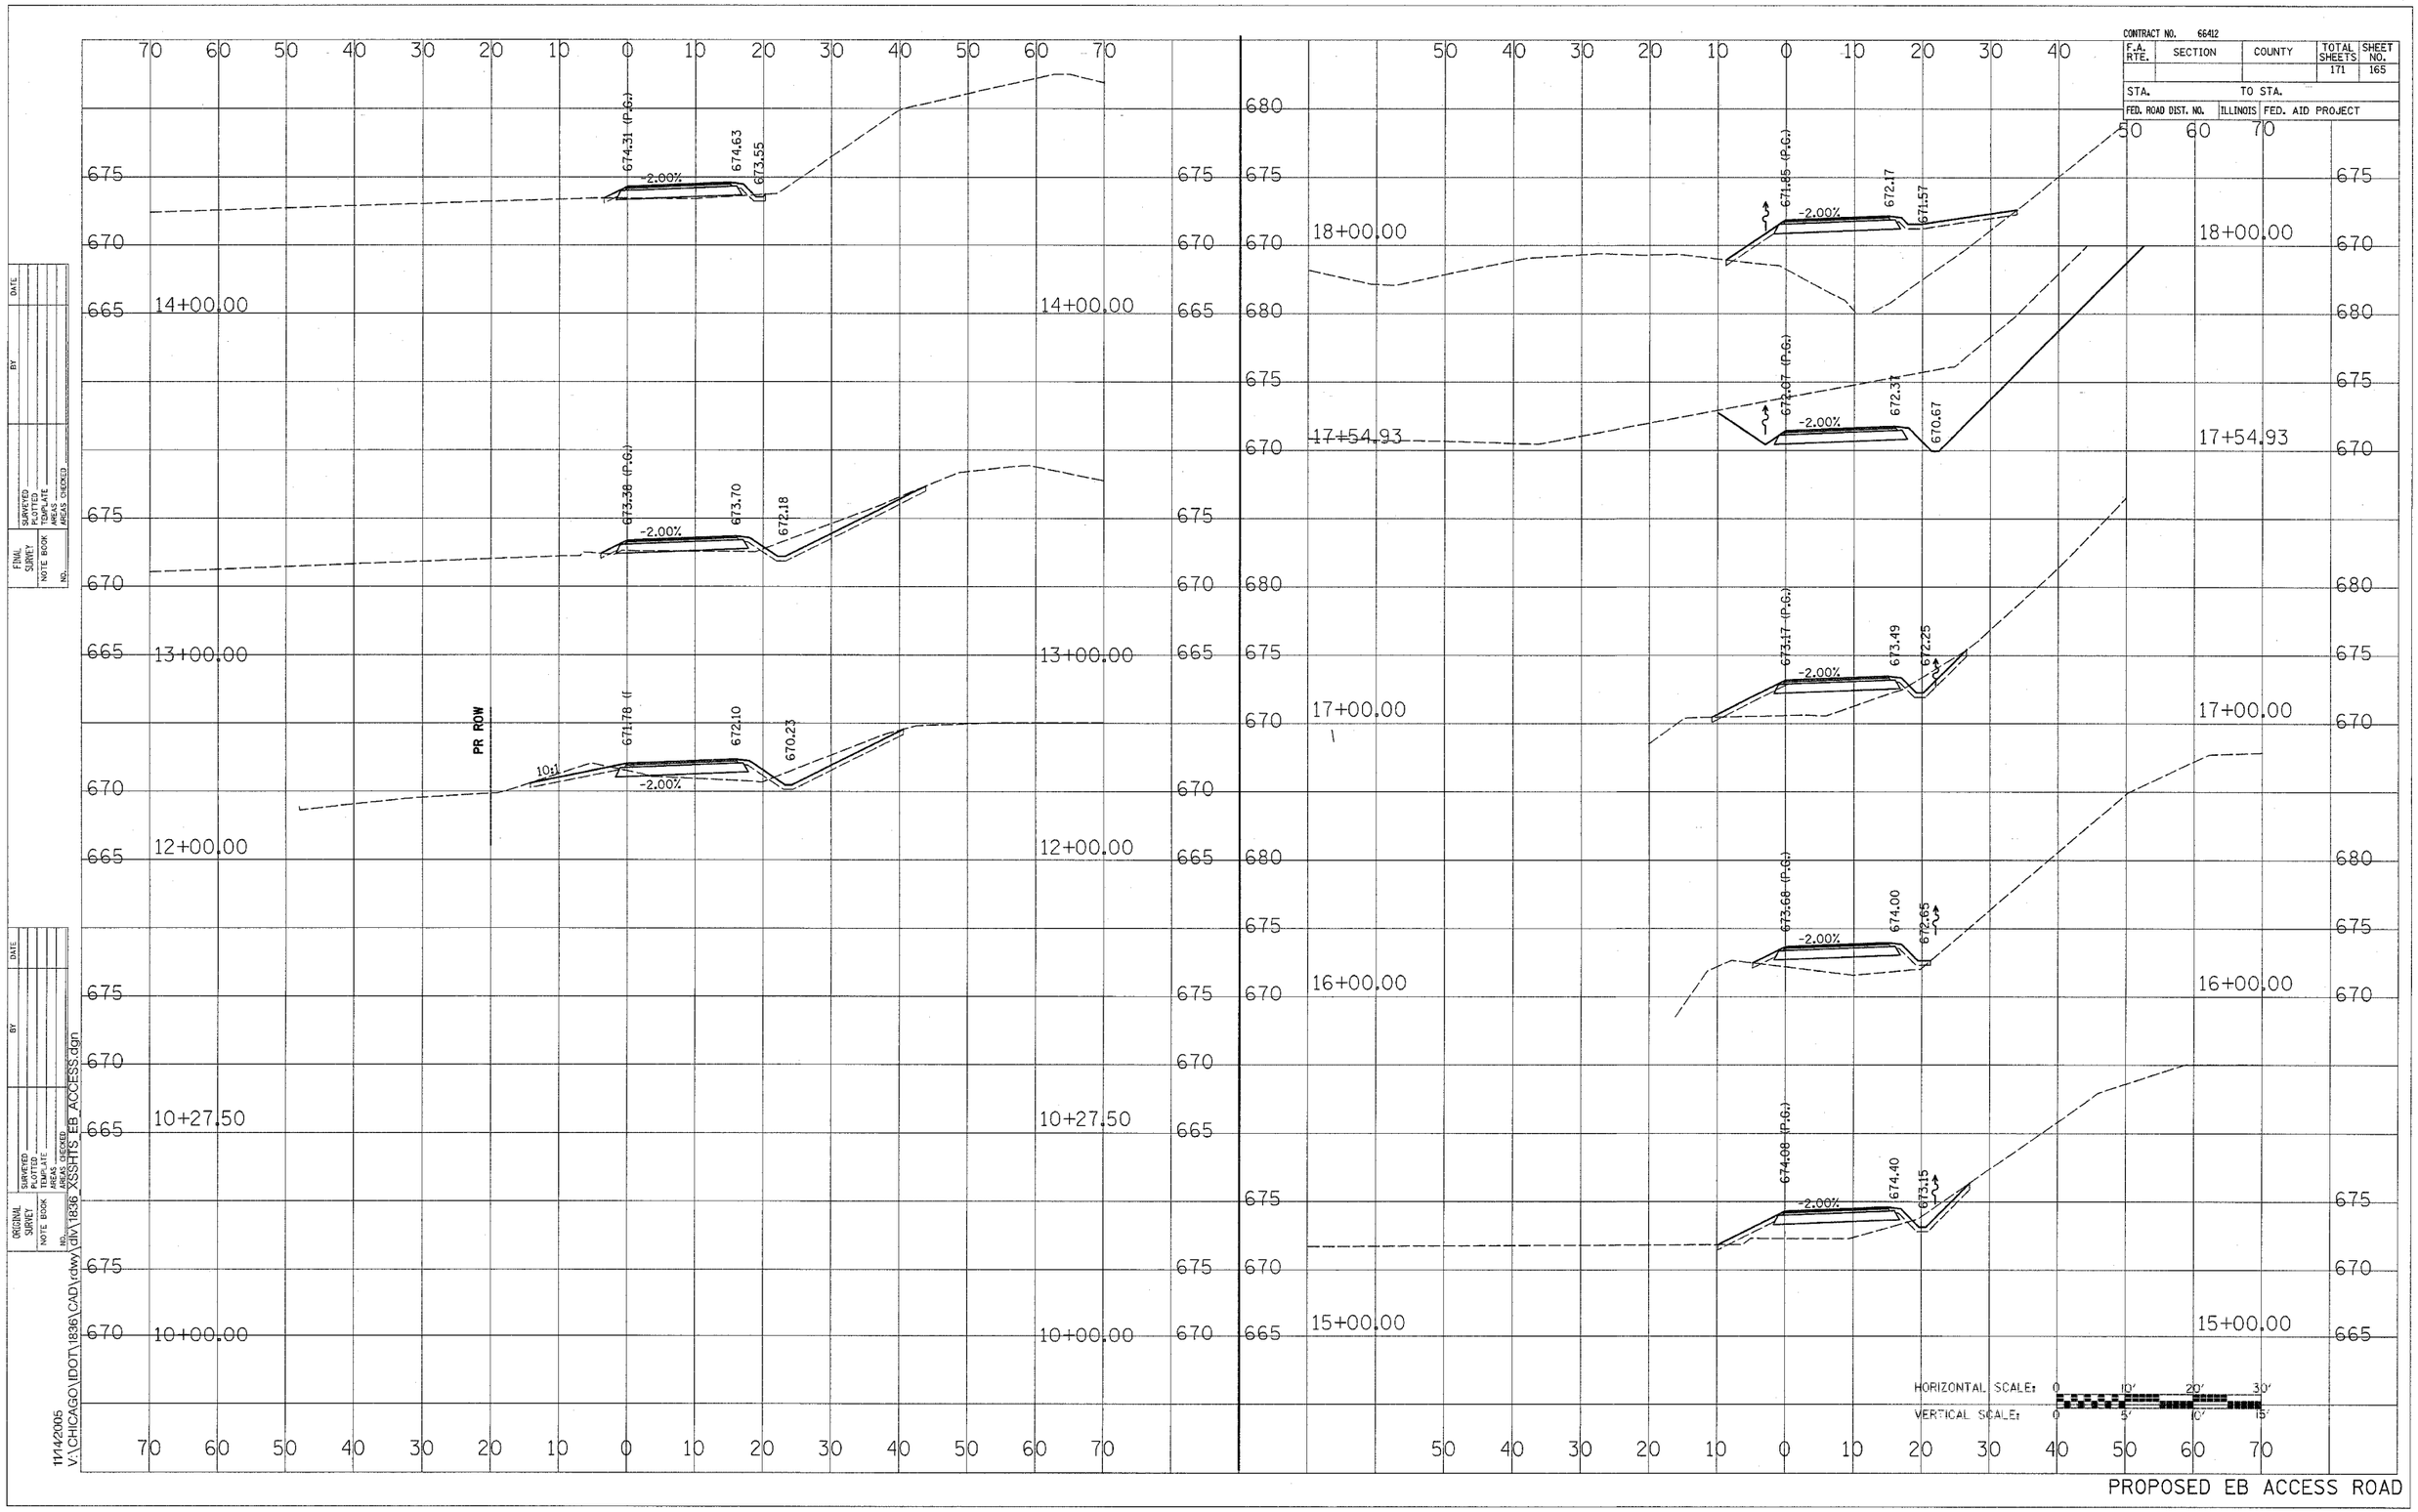

PROPOSED EB ACCESS ROAD

1836_XSSHTS_EB_ACCESS.dgn 11/14/2005 1:06:18 PM jbudgett