F.A.I. RTE.	SECTION	COUNTY	TOTAL SHEETS	SHEET NO.
74	*	CHAMPAIGN	115	12

CONTRACT NO. 70141
* 10(5-I-RS-1,14-1(R)RS & 6RS-3)

EXISTING TYPICAL CROSS SECTION

STATION 1084+08.00 TO STATION 1099+51.43

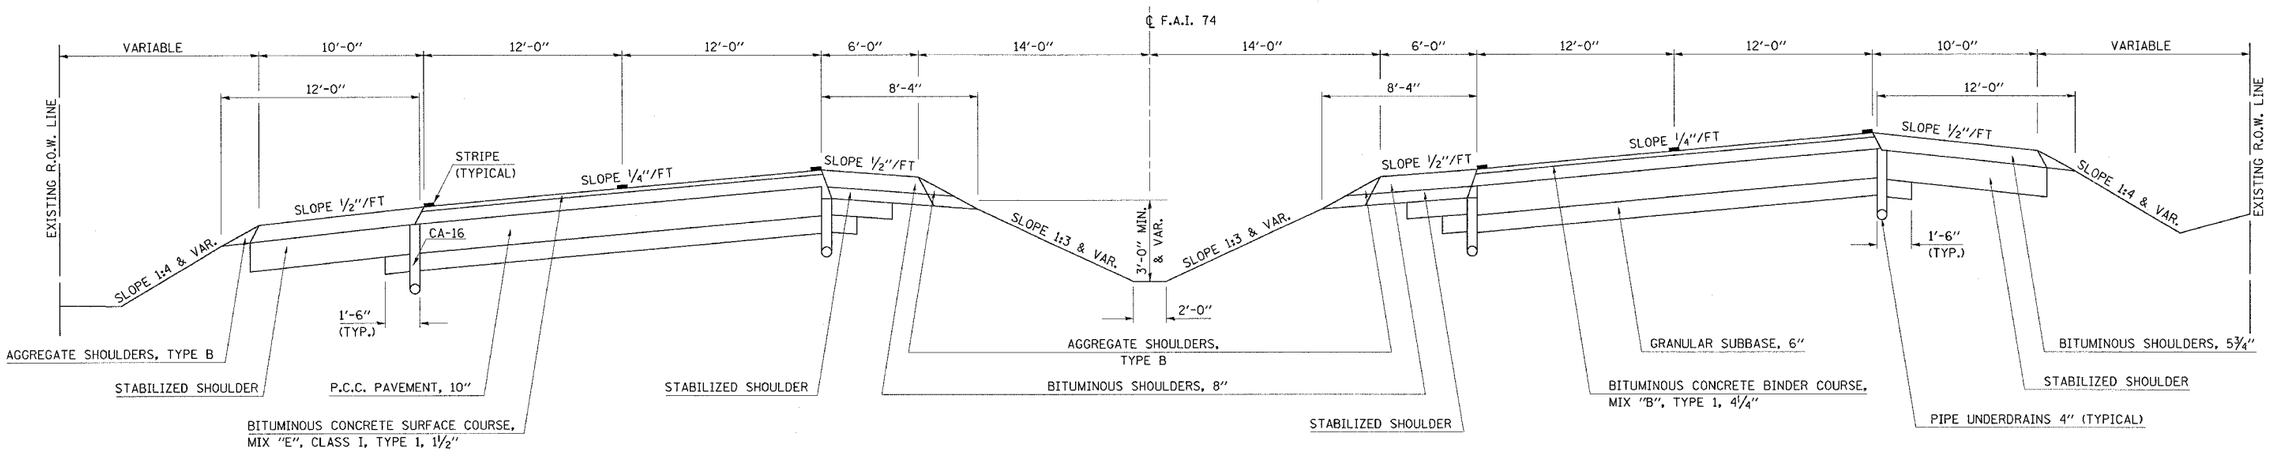

PROPOSED TYPICAL CROSS SECTION ③
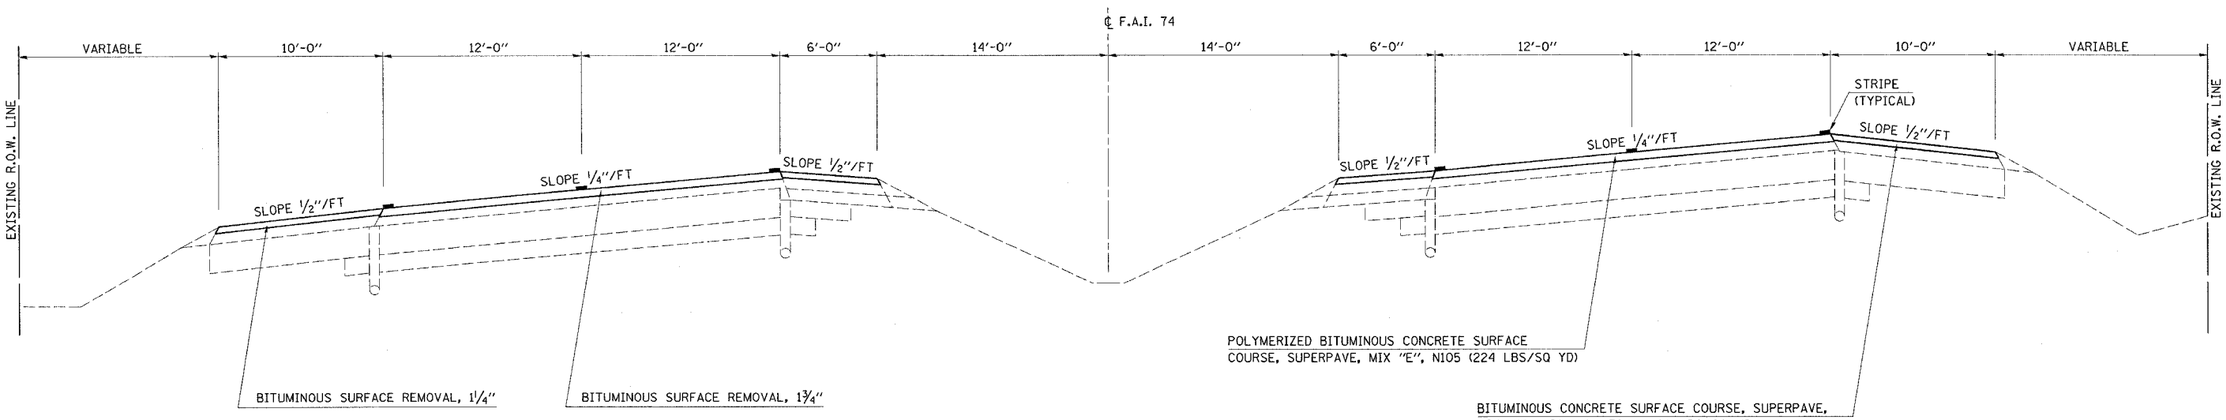
STATION ②1084+08.00 TO STATION 1099+51.43 ④