CONTRACT NO. 70141

F.A.I RTE.	SECTION	COUNTY	TOTAL SHEETS	SHEET NO.
74	•	CHAMPAIGN	115	99
STA. 249+00.00		TO STA. 249+50.00		
FED. ROAD DIST. NO.	ILLINOIS	FED. AID PROJECT		

•1015-1-RS-1,14-1(R)RS&GRS-3)

LINCOLN AVE. EASTBOUND OFF-RAMP

RAMP "C"

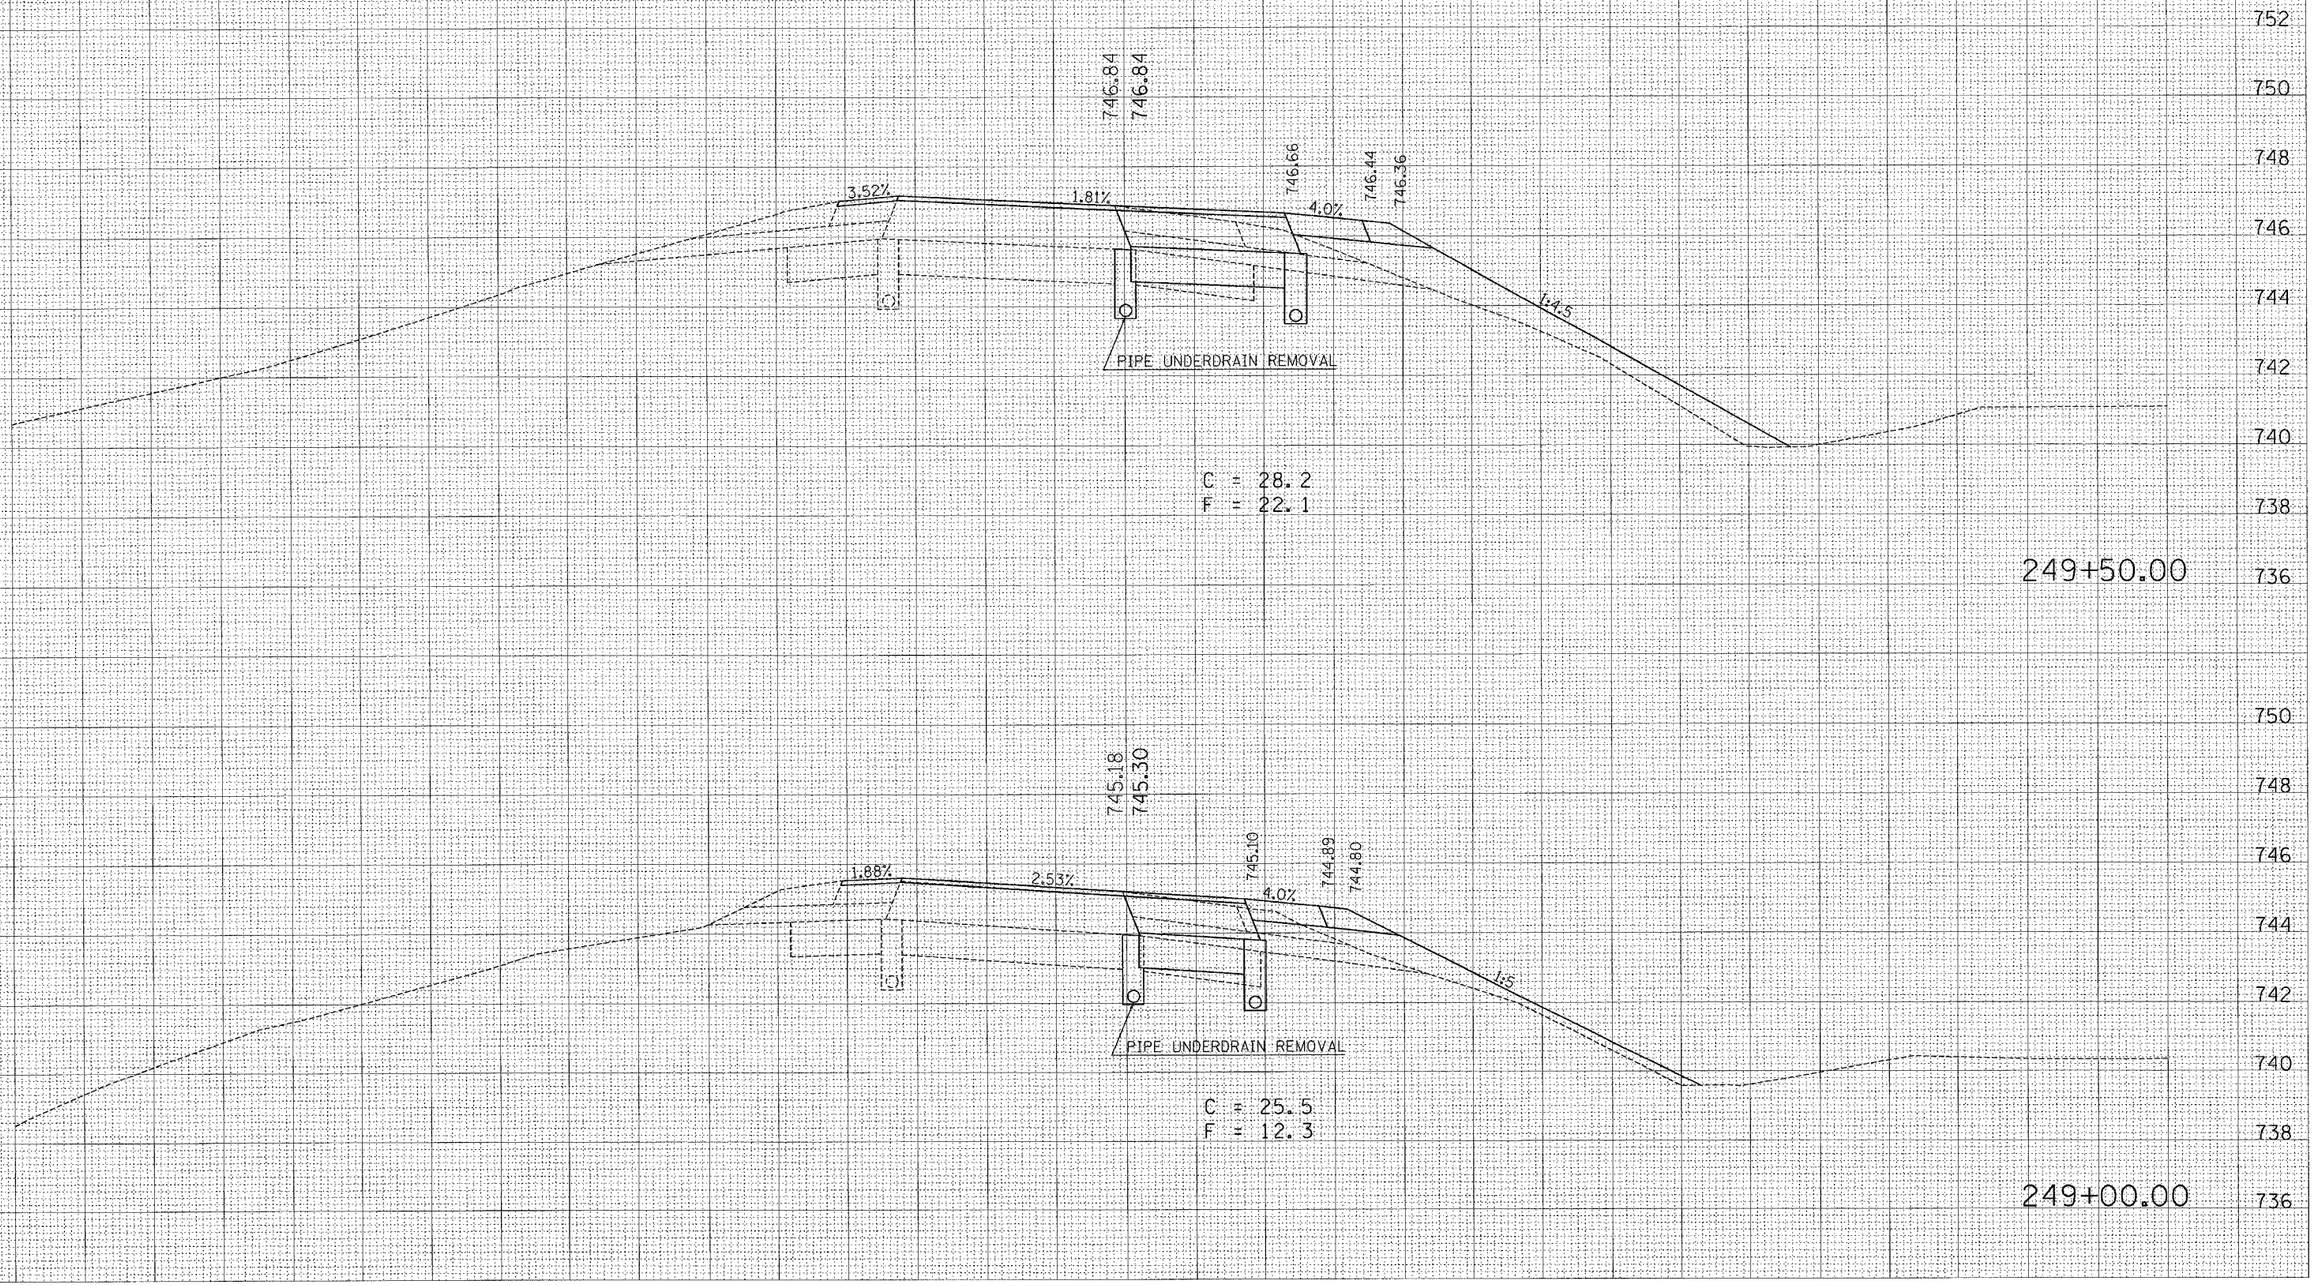

FINAL SURVEY	NOTE BOOK	NO.	SURVEYED	PLOTTED	TEMPLATE	AREAS CHECKED	BY	DATE
ORIGINAL SURVEY			SURVEYED	PLOTTED	TEMPLATE	AREAS CHECKED	BY	DATE

PLOT DATE = 10/29/2005
FILE NAME = e:\projects\d507008 (v8)\lincoln-eoppersubcontract\
CELL SCALE = 0.0394 IN.
USER NAME = phillipsj