CONTRACT NO. 70141

F.A.P. RTE.	SECTION	COUNTY	TOTAL SHEETS	SHEET NO.
74	-	CHAMPAIGN	115	107
STA. 13+75.00		TO STA. 14+00.00		
FED. ROAD DIST. NO.	ILLINOIS	FED. AID PROJECT		

*1015-1-RS-1.14-IRIRS & GRS-3

LINCOLN AVE. MAINLINE

SOUTHBOUND

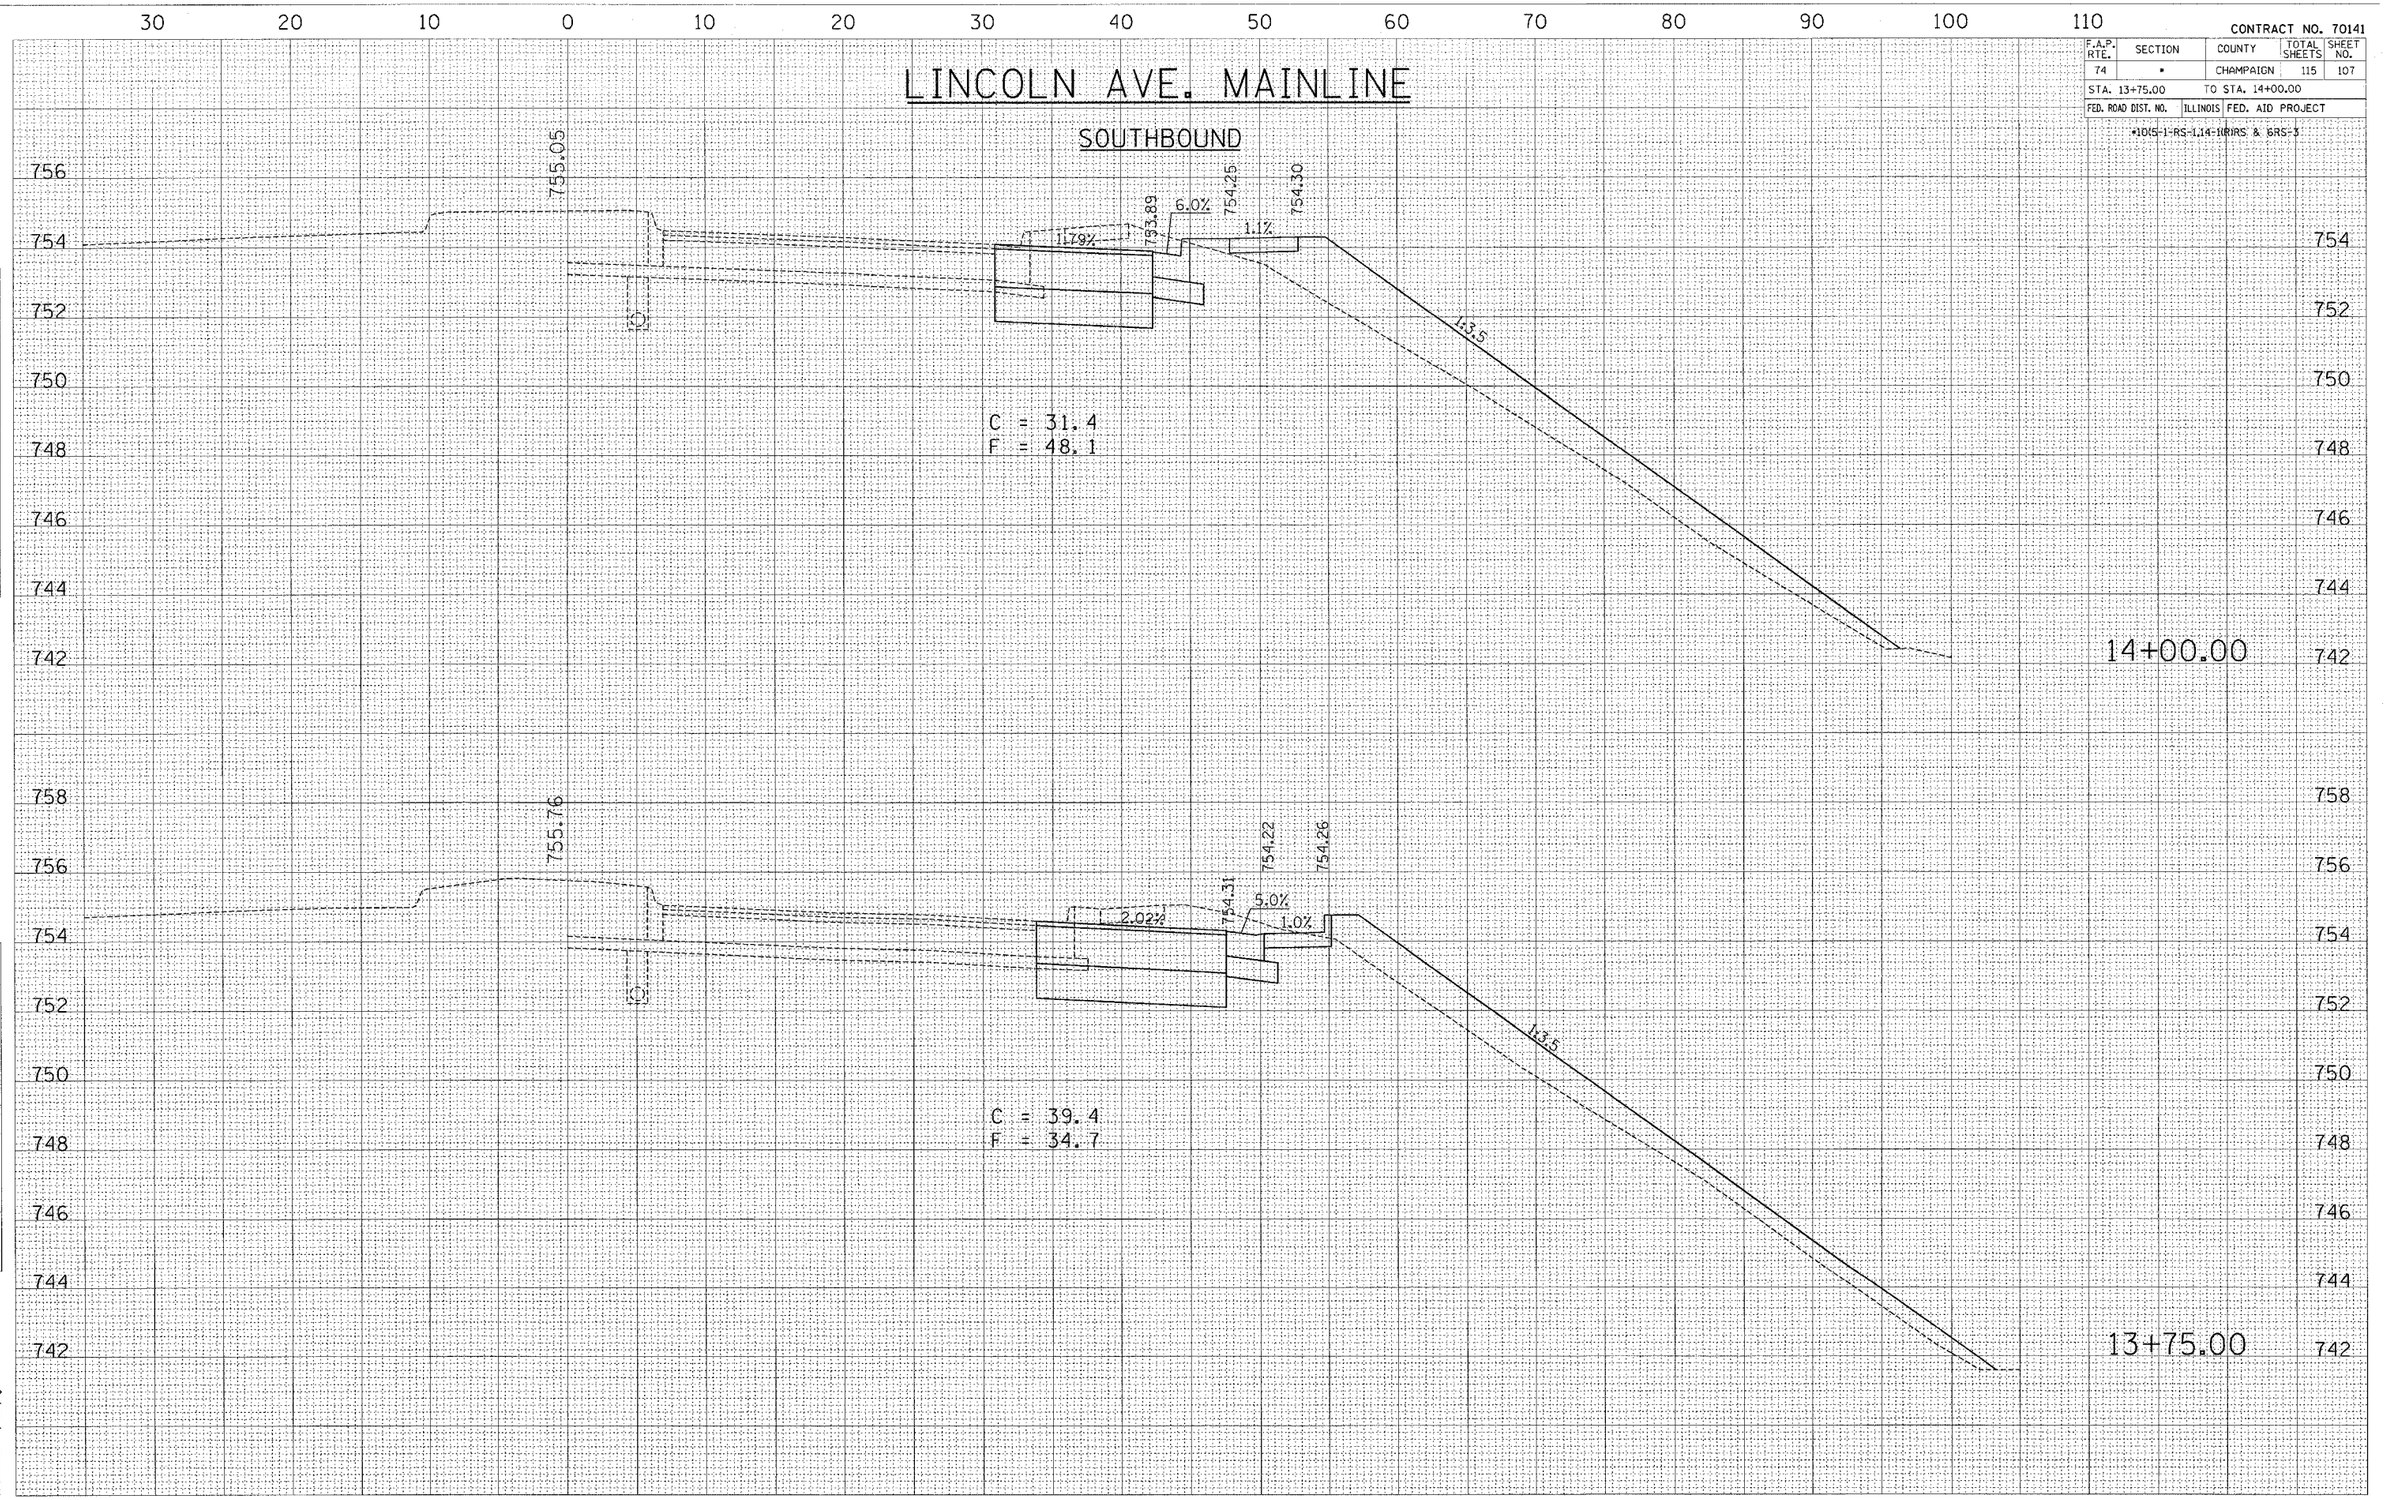

FINAL SURVEY	NOTE BOOK	NO.
SURVEYED		
PLOTTED		
TEMPLATE		
AREAS		
AREAS CHECKED		

BY	DATE

ORIGINAL SURVEY	NOTE BOOK	NO.
SURVEYED		
PLOTTED		
TEMPLATE		
AREAS		
AREAS CHECKED		

BY	DATE

PLOT DATE = 10/29/2005
FILE NAME = c:\projects\v8i07000 lv8\lincolnmainsb.dgn
PLOT SCALE = 5.0000 ' / IN.
USER NAME = phillipsjr