STATE OF ILLINOIS
DEPARTMENT OF TRANSPORTATION

ROUTE NO.	SECTION	COUNTY	TOTAL SHEETS	SHEET NO.
FAP 314	108BR-1	MADISON	123	36
FED. ROAD DIST. NO. 7	ILLINOIS	FED. AID PROJECT-		

SHEET NO. 8
29 SHEETS

Contract #76454

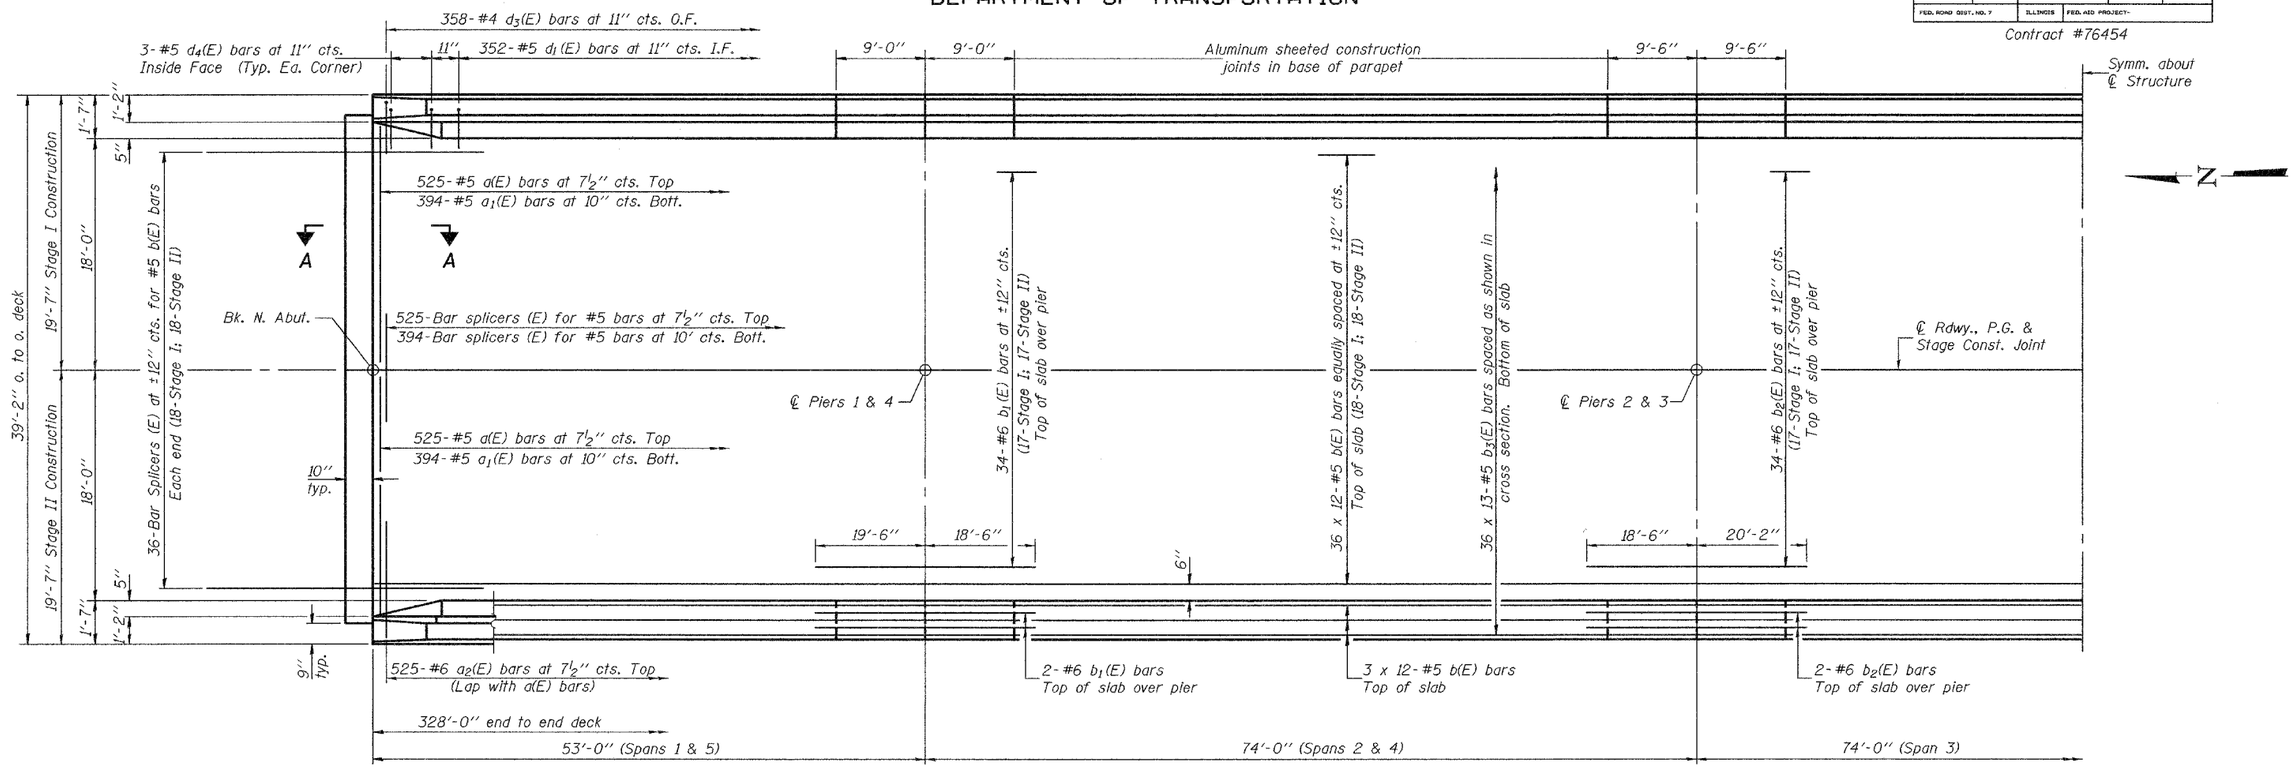

HALF PLAN

Notes:
See sheet 10 of 29 for superstructure details and Bill of Material.
Reinforcement bars designated (E) shall be epoxy coated.
Bars indicated thus 36 x 12-#5 etc. indicates 36 lines of bars with 12 lengths per line.
See sheet 9 of 29 for parapet reinforcement.
See sheet 21 of 29 for bar splicers details.
See sheet 11 of 29 for Section A-A.

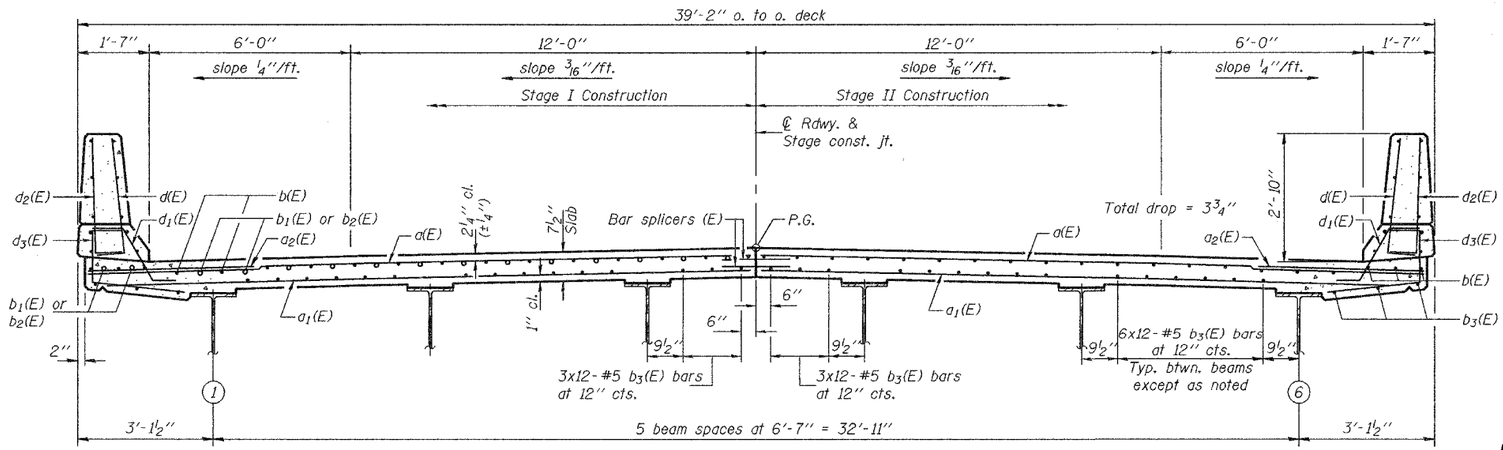

NEAR PIER — NEAR MIDSPAN

CROSS SECTION
(Looking South)

MIN. BAR LAP
#5 bar = 2'-2"

DESIGNED	Curt M. Evoy
CHECKED	Tom L. Kurtenbach
DRAWN	h.t. duong
CHECKED	CME/TLK

November 17, 2005
EXAMINED Thomas J. Domagalski
ENGINEER OF BRIDGE DESIGN
PASSED Ralph E. Anderson
ENGINEER OF BRIDGES AND STRUCTURES

SUPERSTRUCTURE
F.A.P. RTE. 314 - SEC. 108BR-I
MADISON COUNTY
STATION 263+51
STRUCTURE NO. 060-0334

...\archive\parsonsht\060O334.dgn 11/17/2005 2:15:42 PM