CONTRACT NO. 76955

F.A.P. RTE.	SECTION	COUNTY	TOTAL SHEETS	SHEET NO.
355	258-I	JERSEY	30	17

STA. 408+50.00 TO STA. 408+50.00

FED. ROAD DIST. NO. _ ILLINOIS FED. AID PROJECT

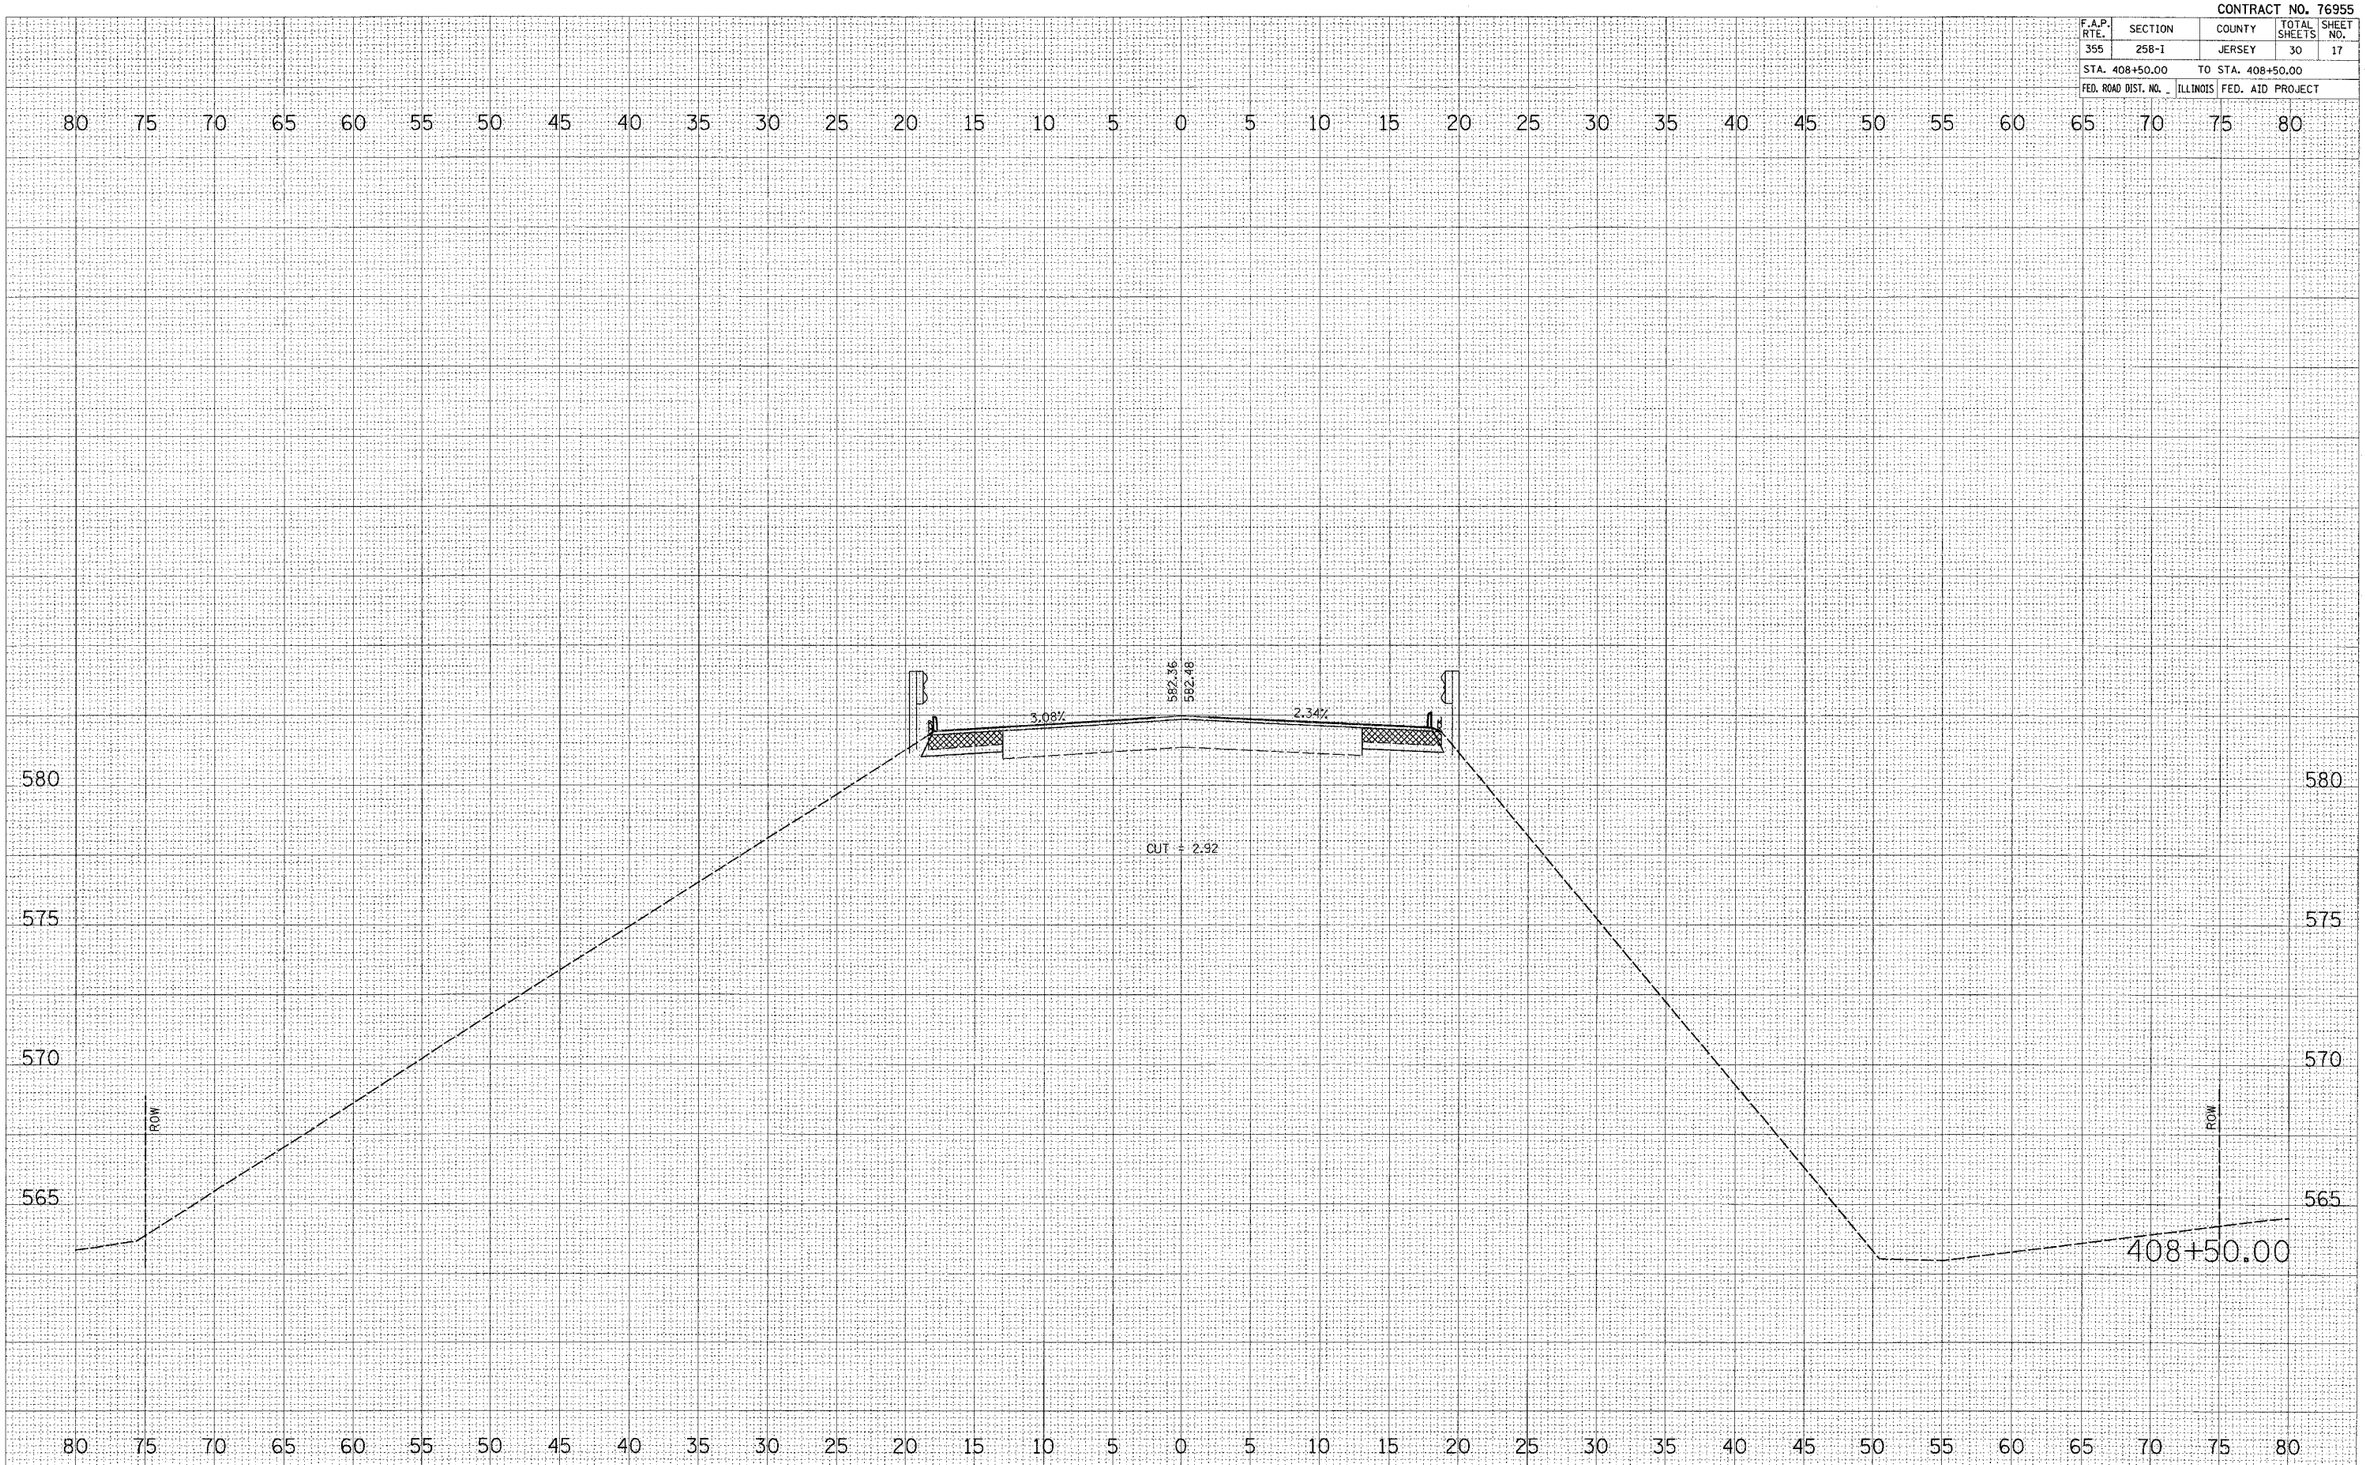

US 67

FINAL SURVEY
NOTE BOOK NO.
SURVEYED
PLOTTED
TEMPLATE
AREAS
AREAS CHECKED
BY
DATE

ORIGINAL SURVEY
NO.
SURVEYED
PLOTTED
TEMPLATE
AREAS
AREAS CHECKED
BY
DATE

PLOT DATE = 10/27/2005
FILE NAME = c:\projects\ed09605\plan\xsht\09605a.dgn
PLOT SCALE = 5.0000 / IN.
USER NAME = dintelmanjn