CONTRACT NO. 76955

F.A.P. RTE.	SECTION	COUNTY	TOTAL SHEETS	SHEET NO.
355	258-I	JERSEY	30	20

STA. 410+00.00 TO STA. 410+00.00

FED. ROAD DIST. NO. _ ILLINOIS FED. AID PROJECT

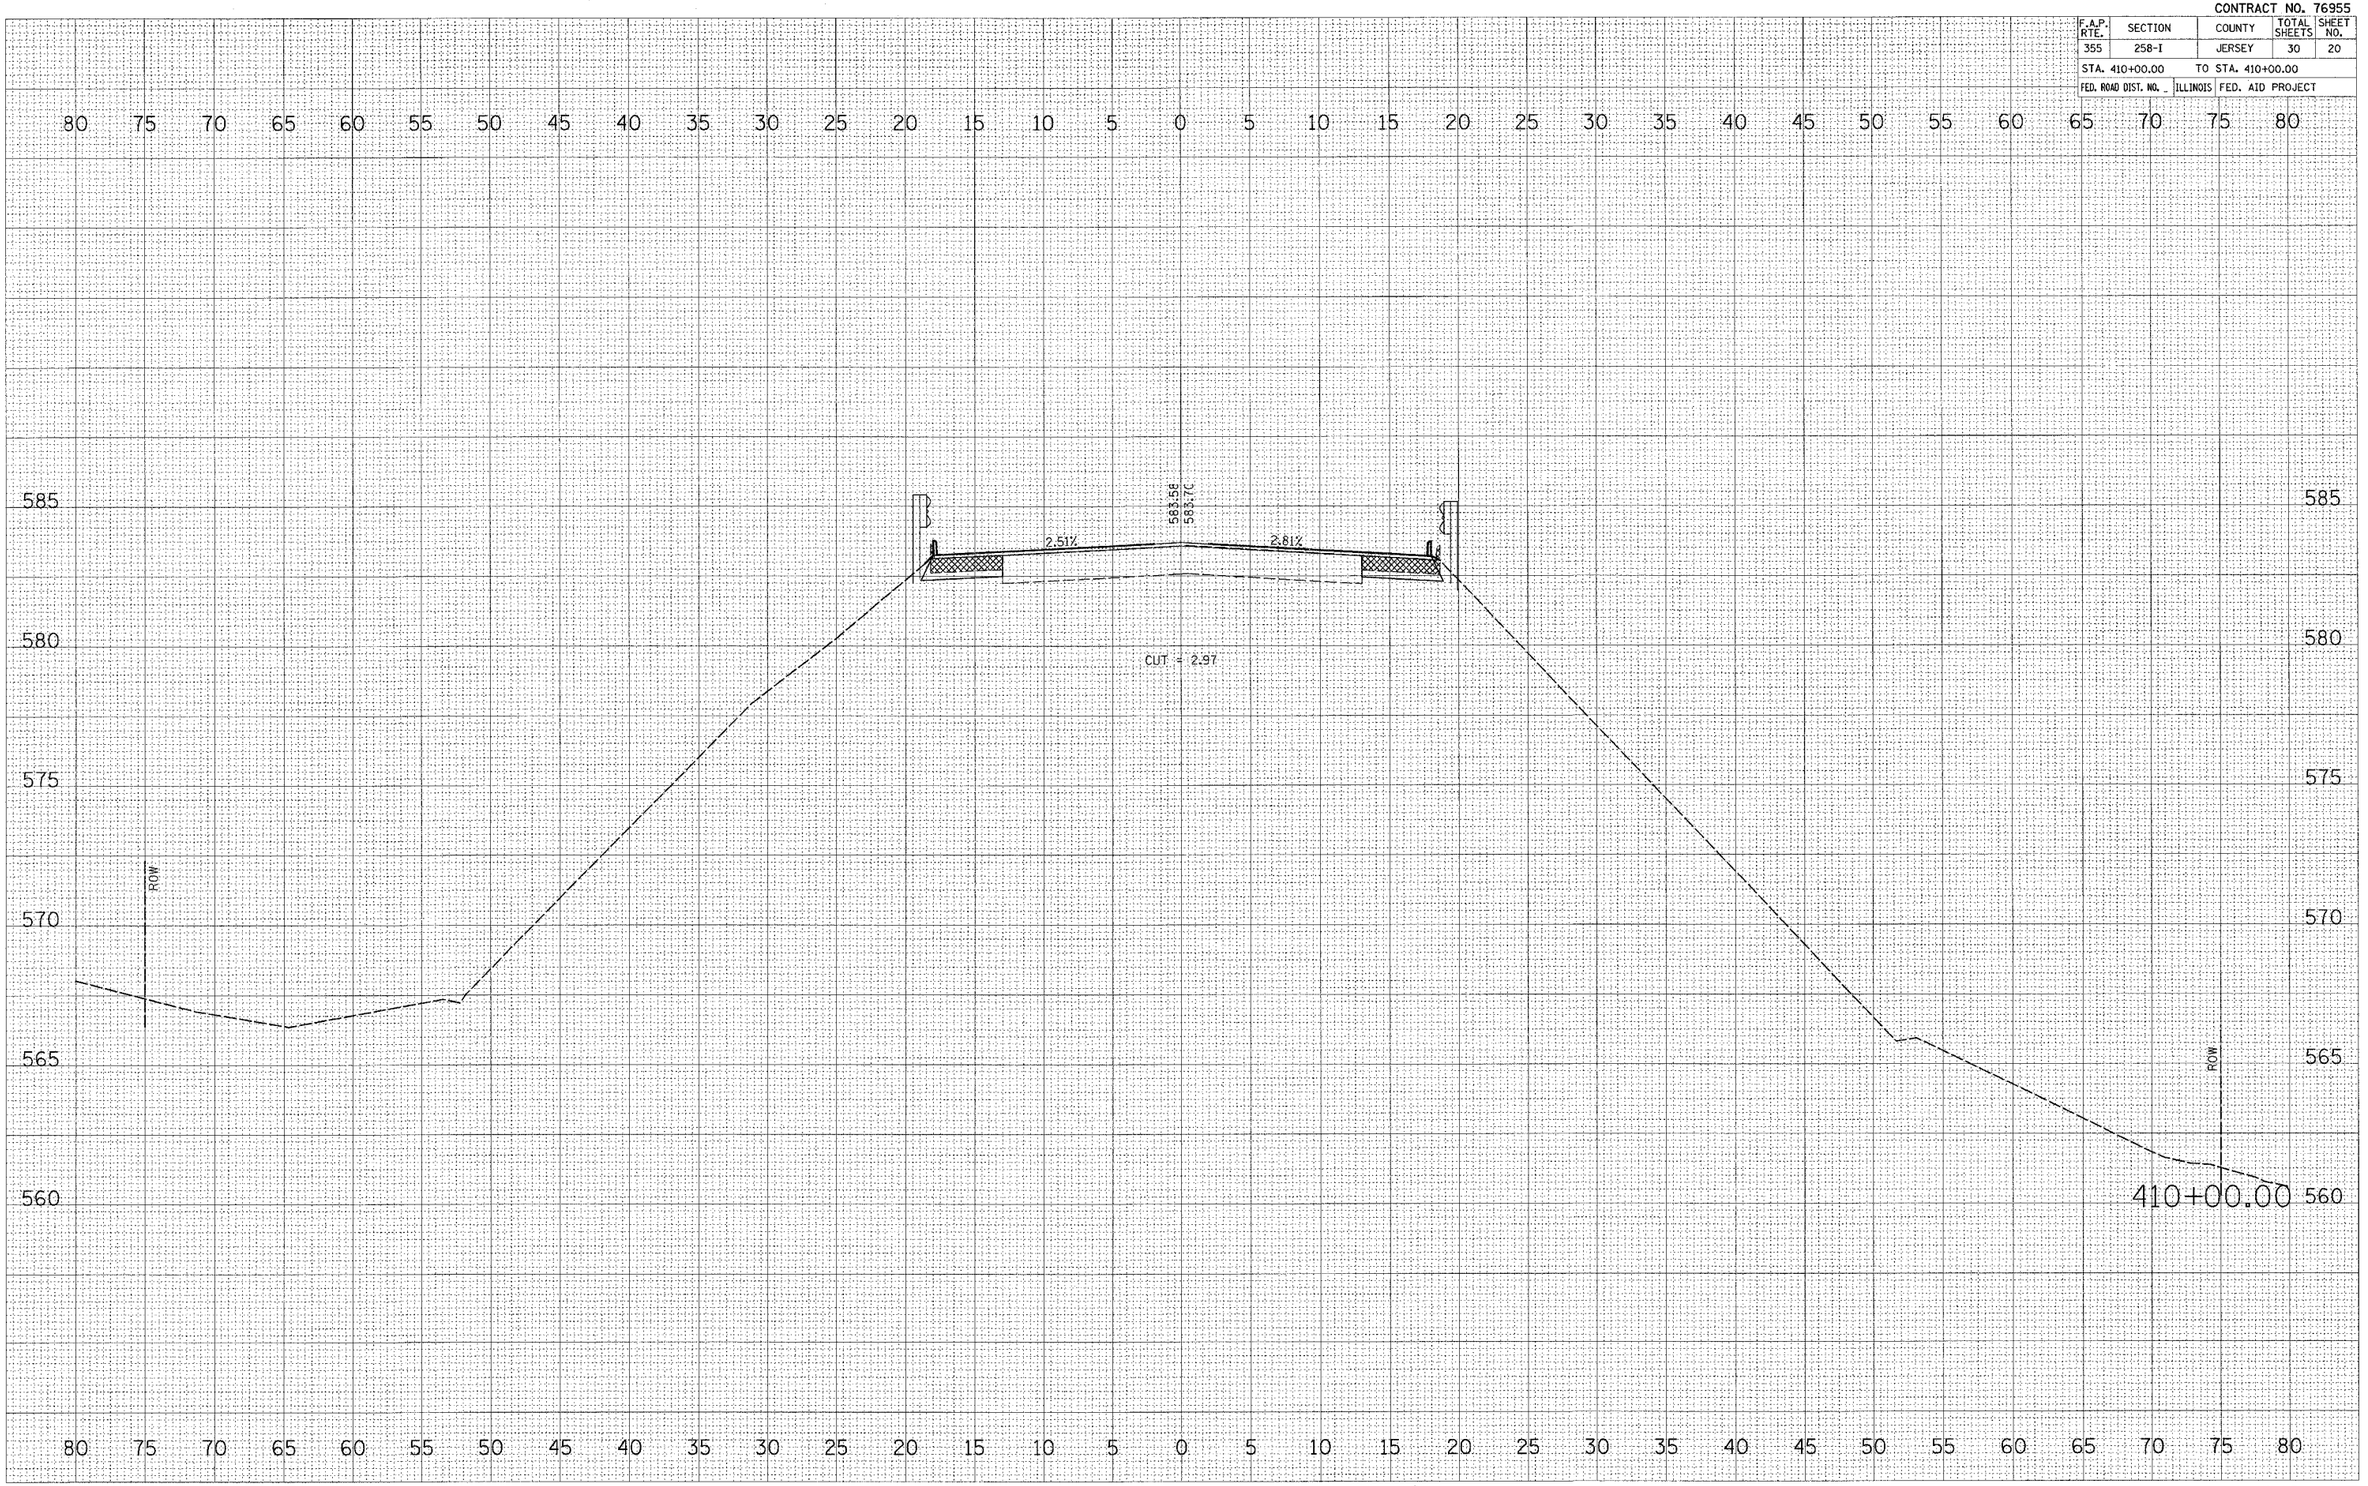

US 67

FINAL SURVEY | NOTE BOOK NO. | SURVEYED | PLOTTED | TEMPLATE | AREAS | AREAS CHECKED | BY | DATE

ORIGINAL SURVEY | NOTE BOOK NO. | SURVEYED | PLOTTED | TEMPLATE | AREAS | AREAS CHECKED | BY | DATE

PLOT DATE = 10/27/2005
FILE NAME = c:\projects\sd99605\plan\xsht0960fm.dgn
PLOT SCALE = 5.0000 ' / IN.
USER NAME = dintelmanjn