CONTRACT NO. 76955

F.A.P. RTE.	SECTION	COUNTY	TOTAL SHEETS	SHEET NO.
355	258-I	JERSEY	30	23
STA. 412+00.00		TO STA. 413+08.78		
FED. ROAD DIST. NO. _	ILLINOIS	FED. AID PROJECT		

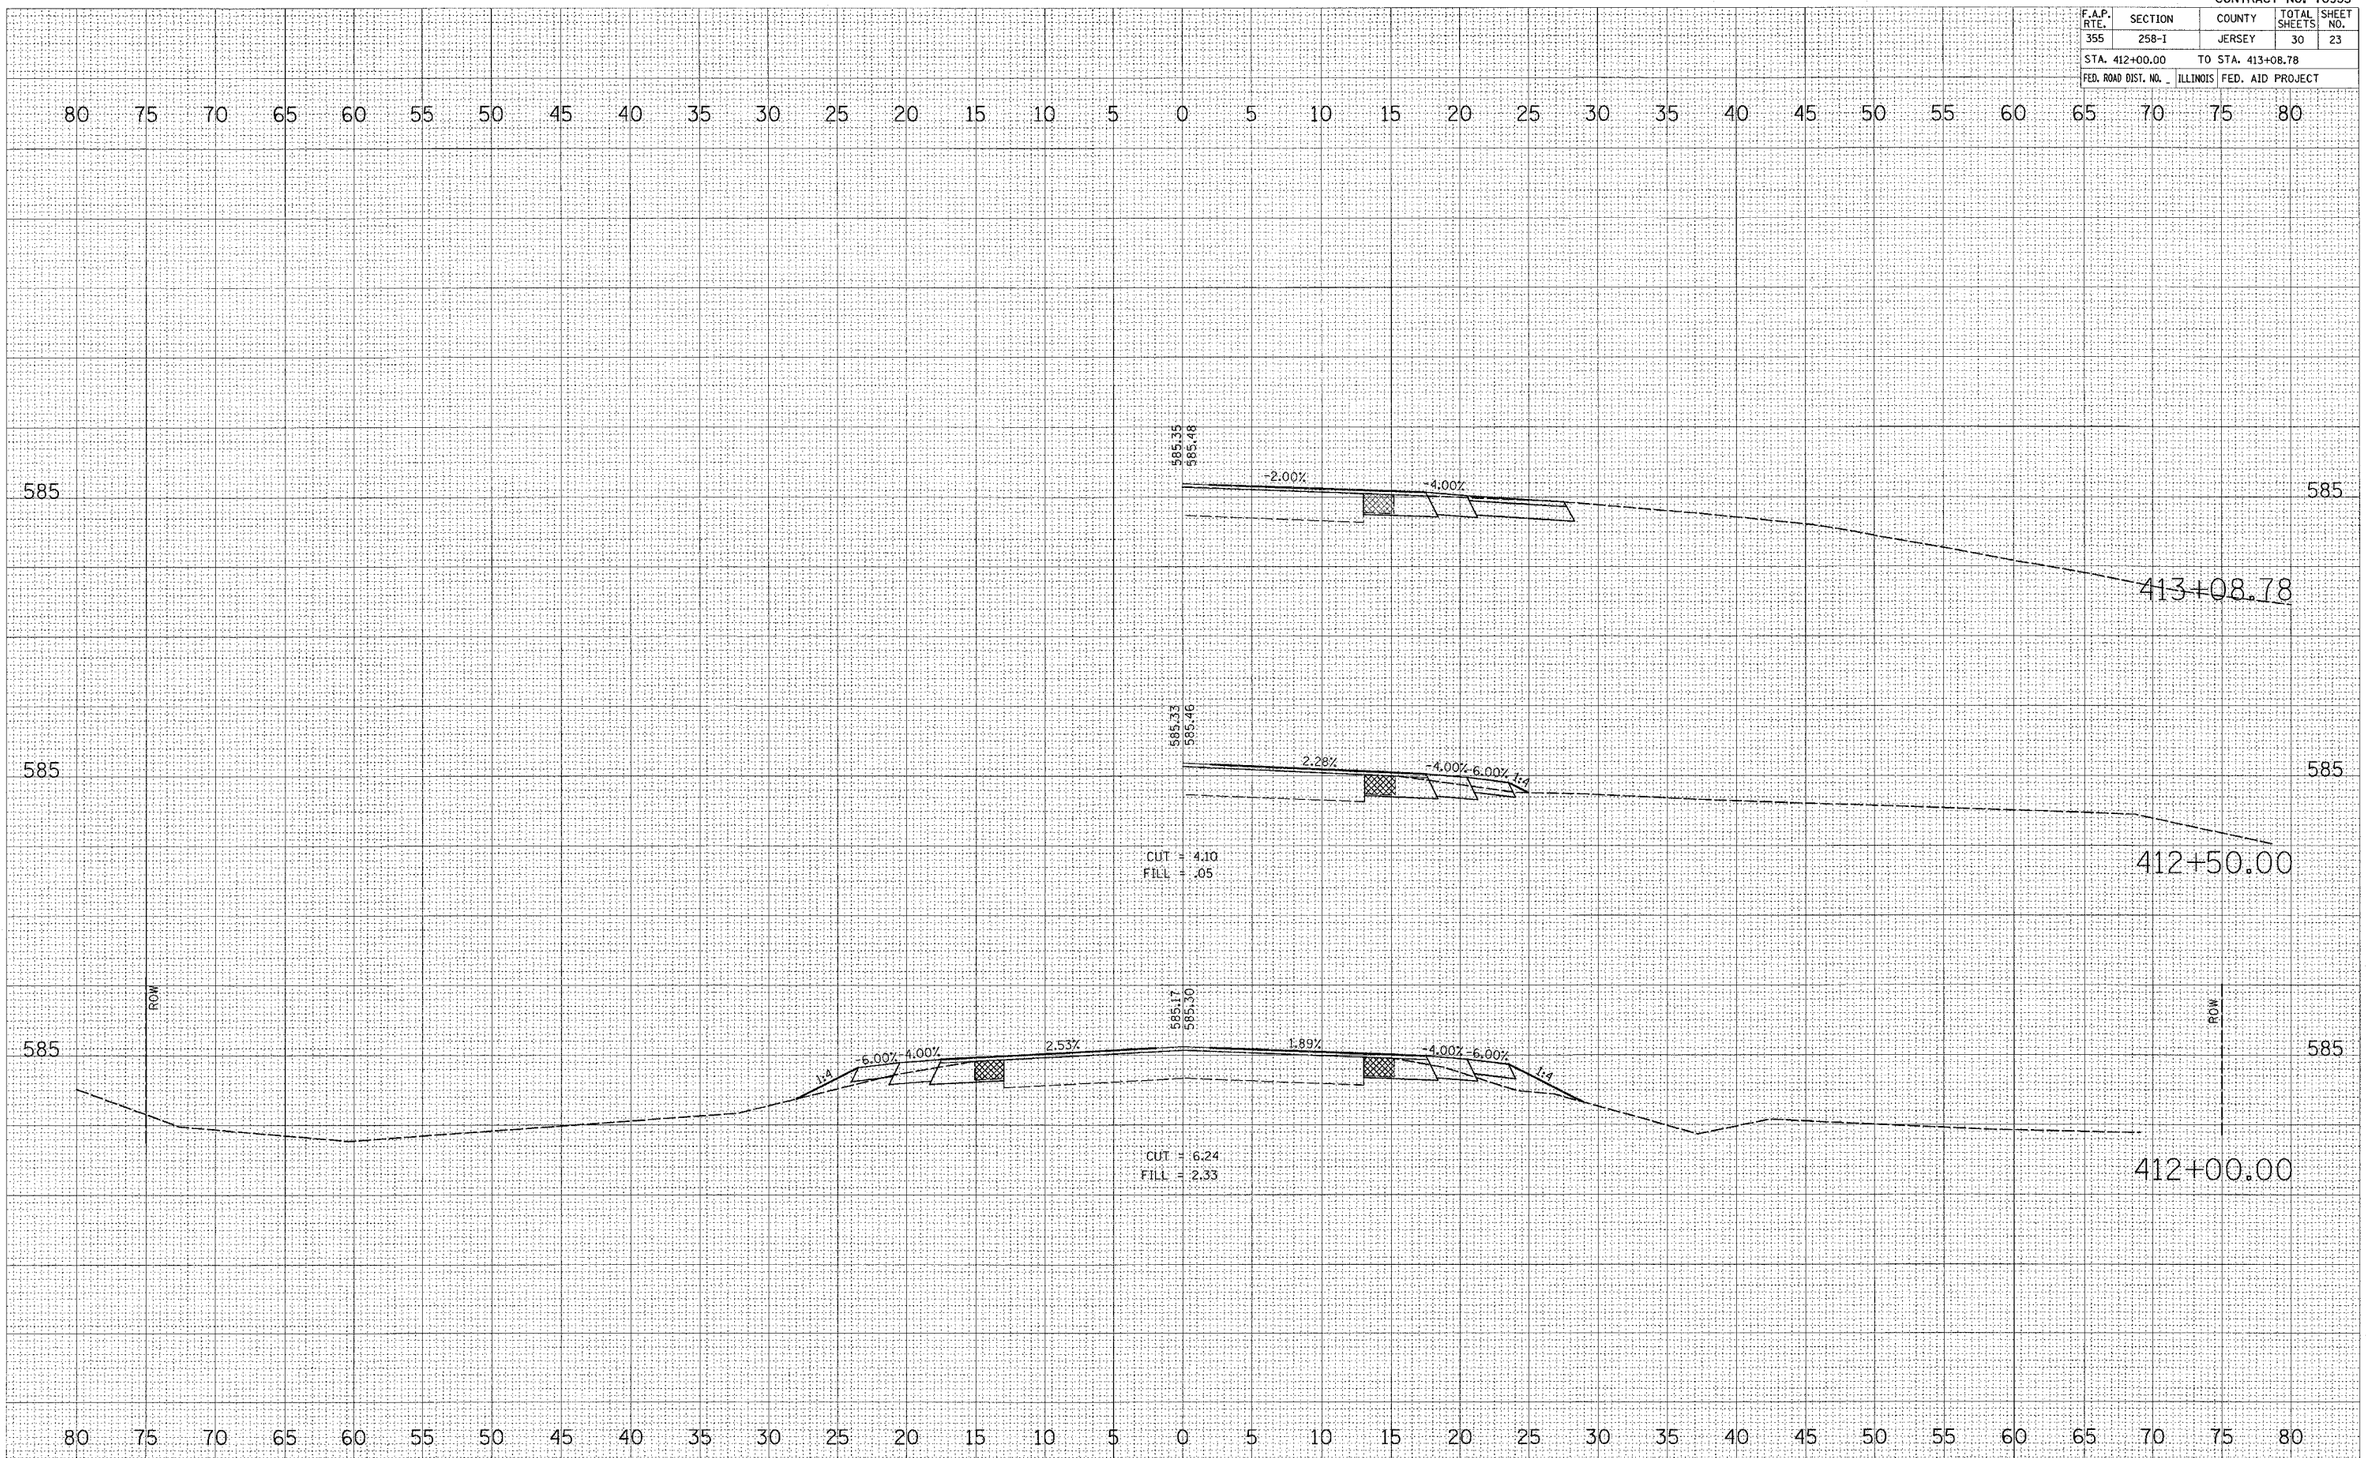

FINAL SURVEY | NOTE BOOK NO. | SURVEYED | PLOTTED | TEMPLATE | AREAS | AREAS CHECKED | BY | DATE

ORIGINAL SURVEY | NO. | SURVEYED | PLOTTED | TEMPLATE | AREAS | AREAS CHECKED | BY | DATE

PLOT DATE = 10/27/2005
FILE NAME = c:\projects\ed09605\plan\xsht09605-dgn
PLOT SCALE = 5.0000 ' / IN.
USER NAME = dintelmanjn

US 67