CONTRACT NO. 76955

F.A.P. RTE.	SECTION	COUNTY	TOTAL SHEETS	SHEET NO.
355	258-I	JERSEY	30	26
STA. 415+44.39		TO STA. 415+50.00		
FED. ROAD DIST. NO. _	ILLINOIS	FED. AID PROJECT		

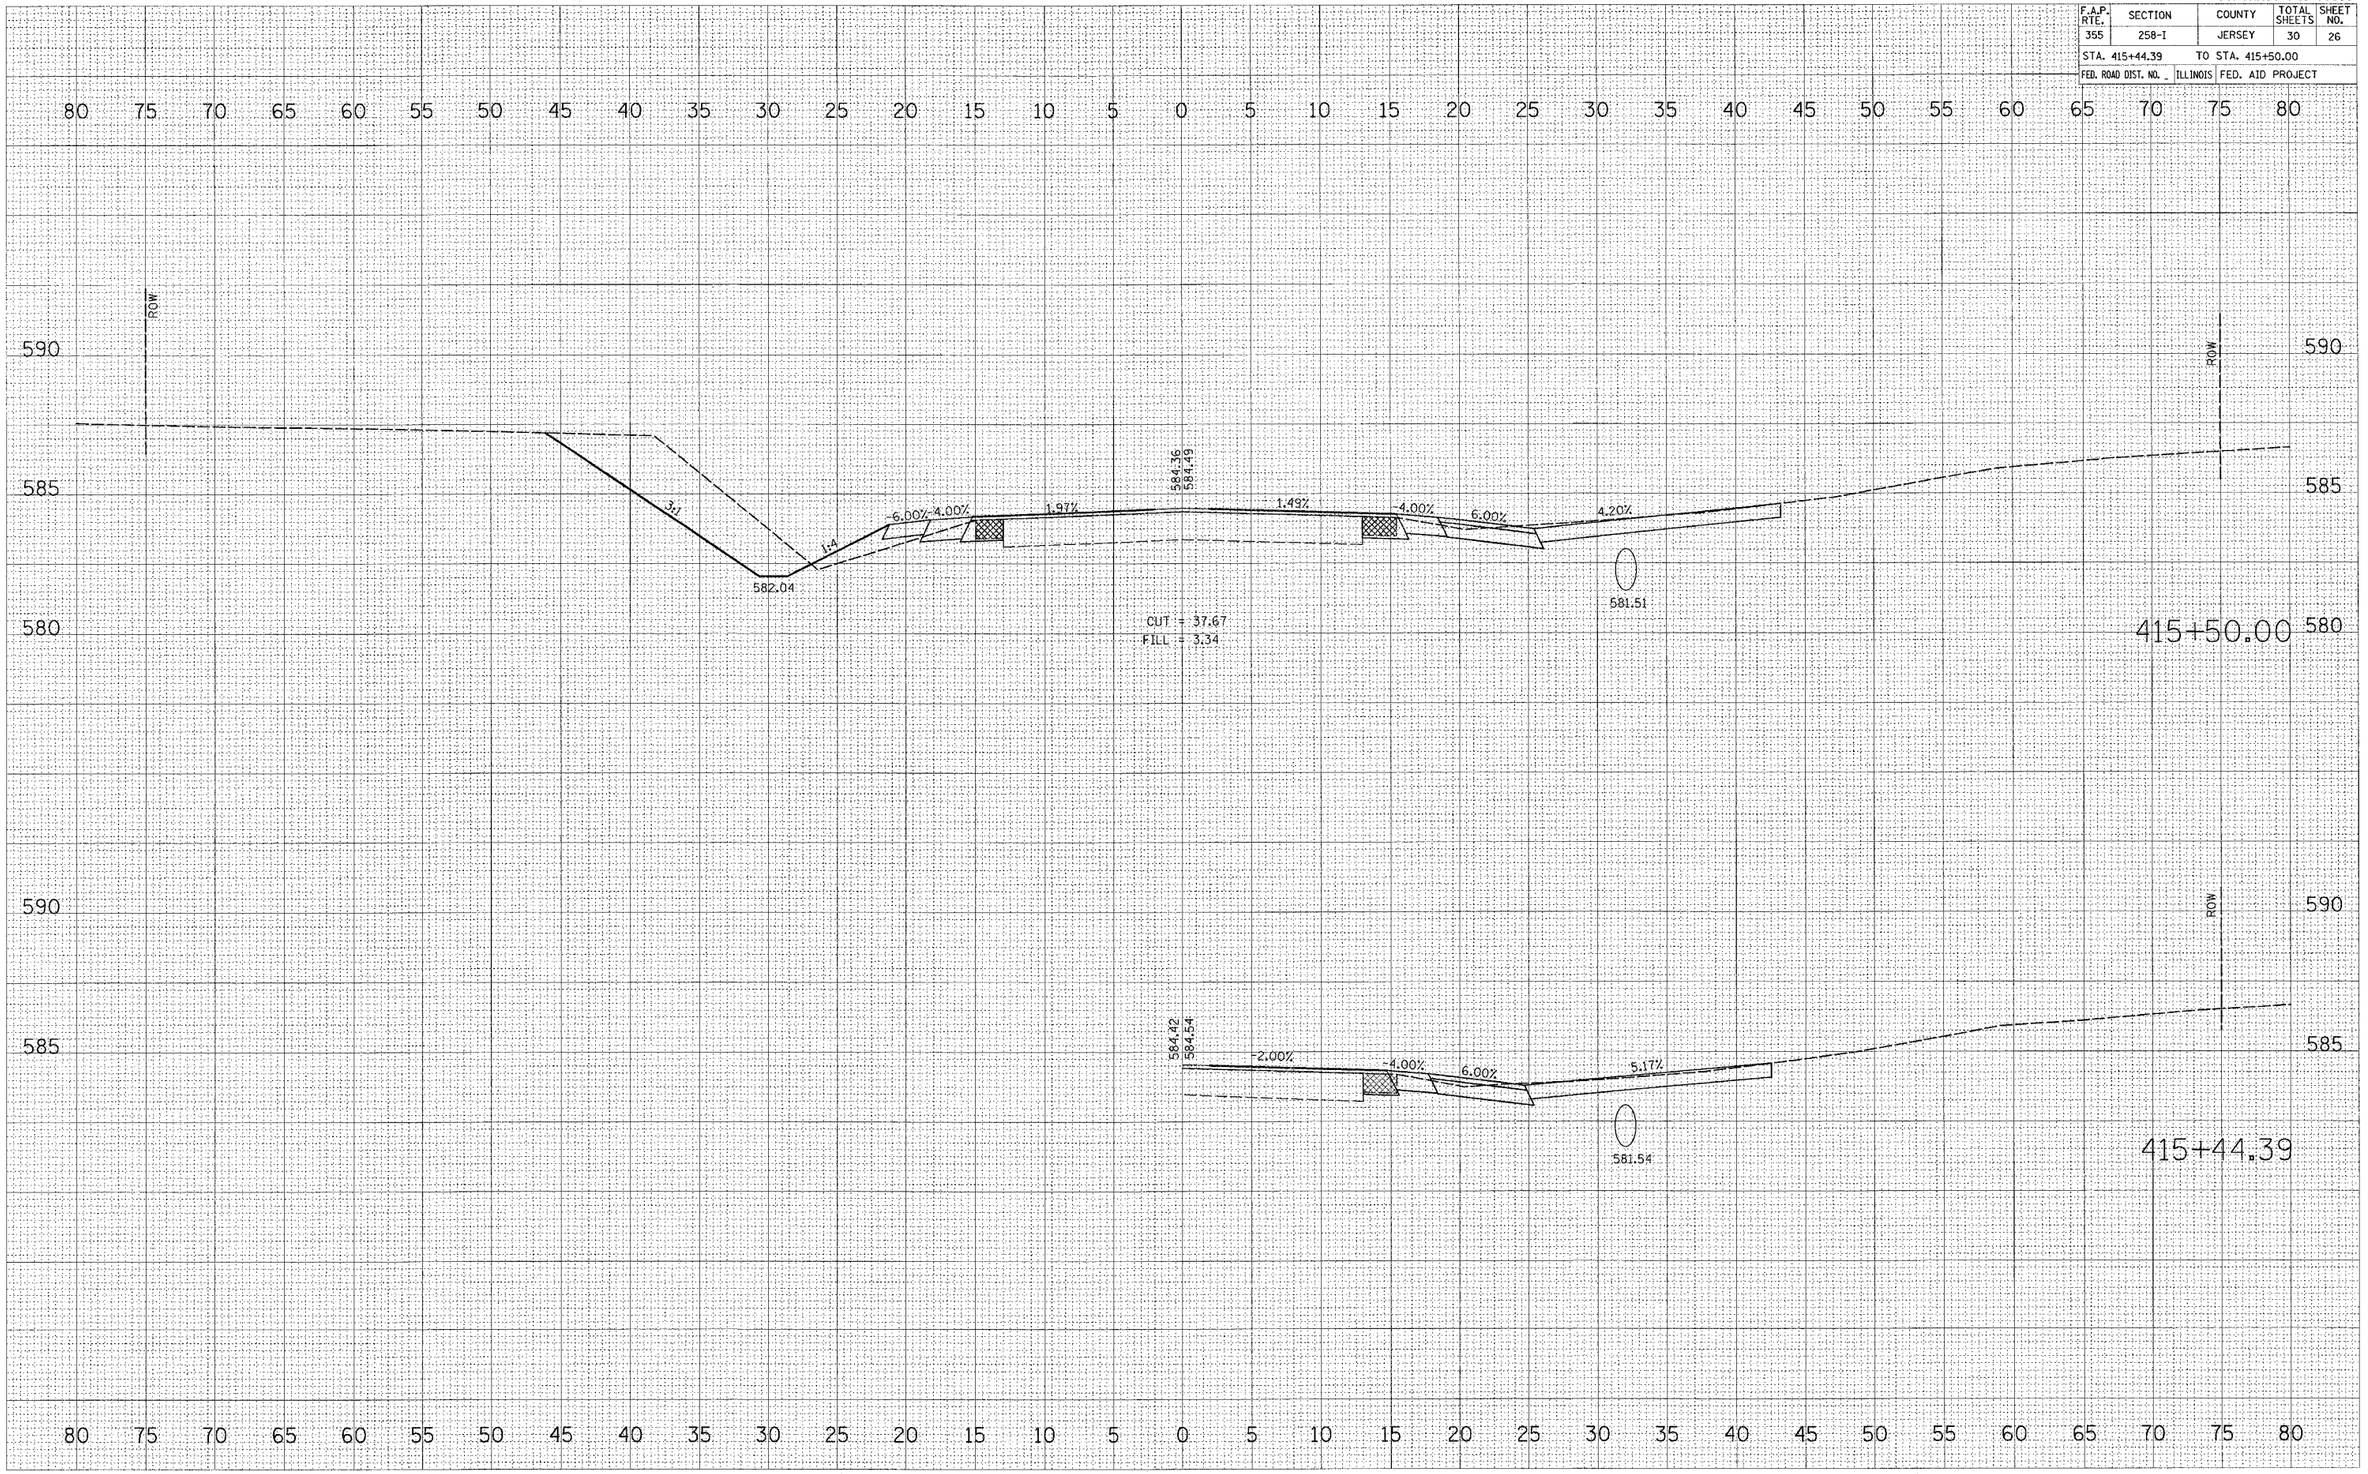

US 67

FINAL SURVEY
SURVEYED
PLOTTED
TEMPLATE
AREAS
AREAS CHECKED
NOTE BOOK
NO.
BY
DATE

ORIGINAL SURVEY
SURVEYED
PLOTTED
TEMPLATE
AREAS
AREAS CHECKED
NO.
BY
DATE

PLOT DATE = 10/27/2005
FILE NAME = c:\projects\d07r505\plan\cash\d07r505_cash_sht_415+50.dgn
PLOT SCALE = 5.0000 '/ IN.
USER NAME = dintalman_jn