F.A.P. RTE.	SECTION	COUNTY	TOTAL SHEETS	SHEET NO.
870	04-00051-00-SW	DuPAGE	46	8
STA. 37+00	TO STA. 50+50			
FED. ROAD DIST. NO.	ILLINOIS	FED. AID PROJECT		

CONTRACT NO. 83820

LEGEND
- A STRUCTURE TO BE ADJUSTED
- R STRUCTURE TO BE RECONSTRUCTED
- R STRUCTURE TO BE RECONSTRUCTED WITH NEW FRAME
- TREE TO BE REMOVED
- * DETECTABLE WARNINGS ON CURB RAMPS

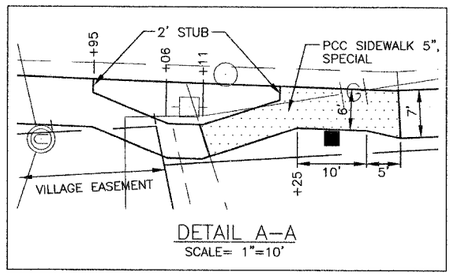

DETAIL A-A
SCALE= 1"=10'

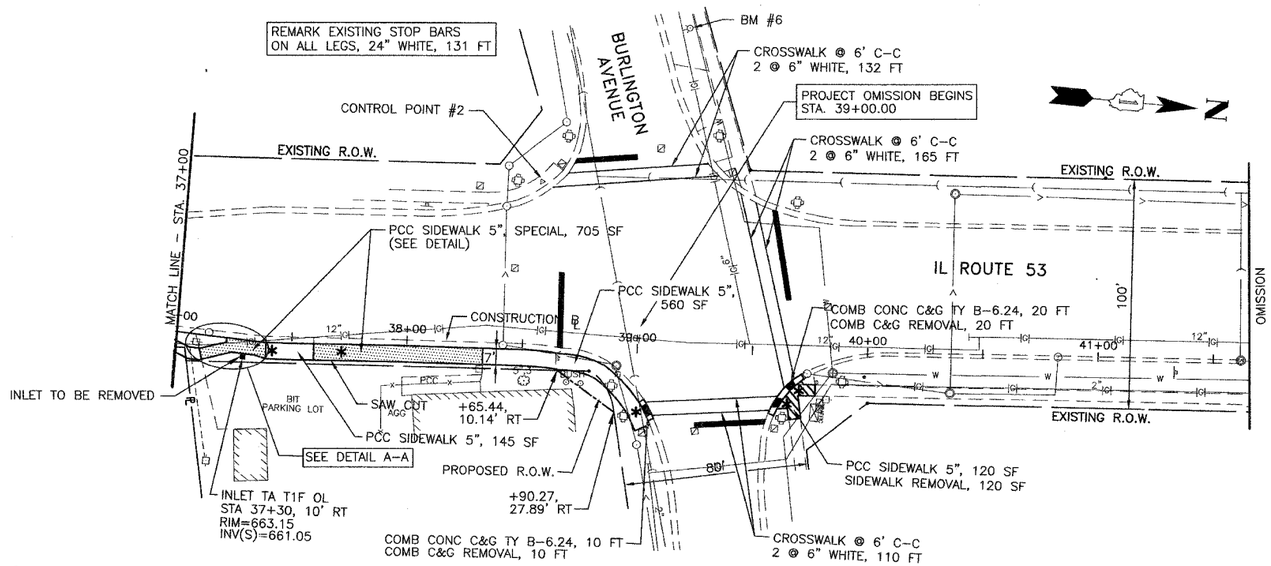

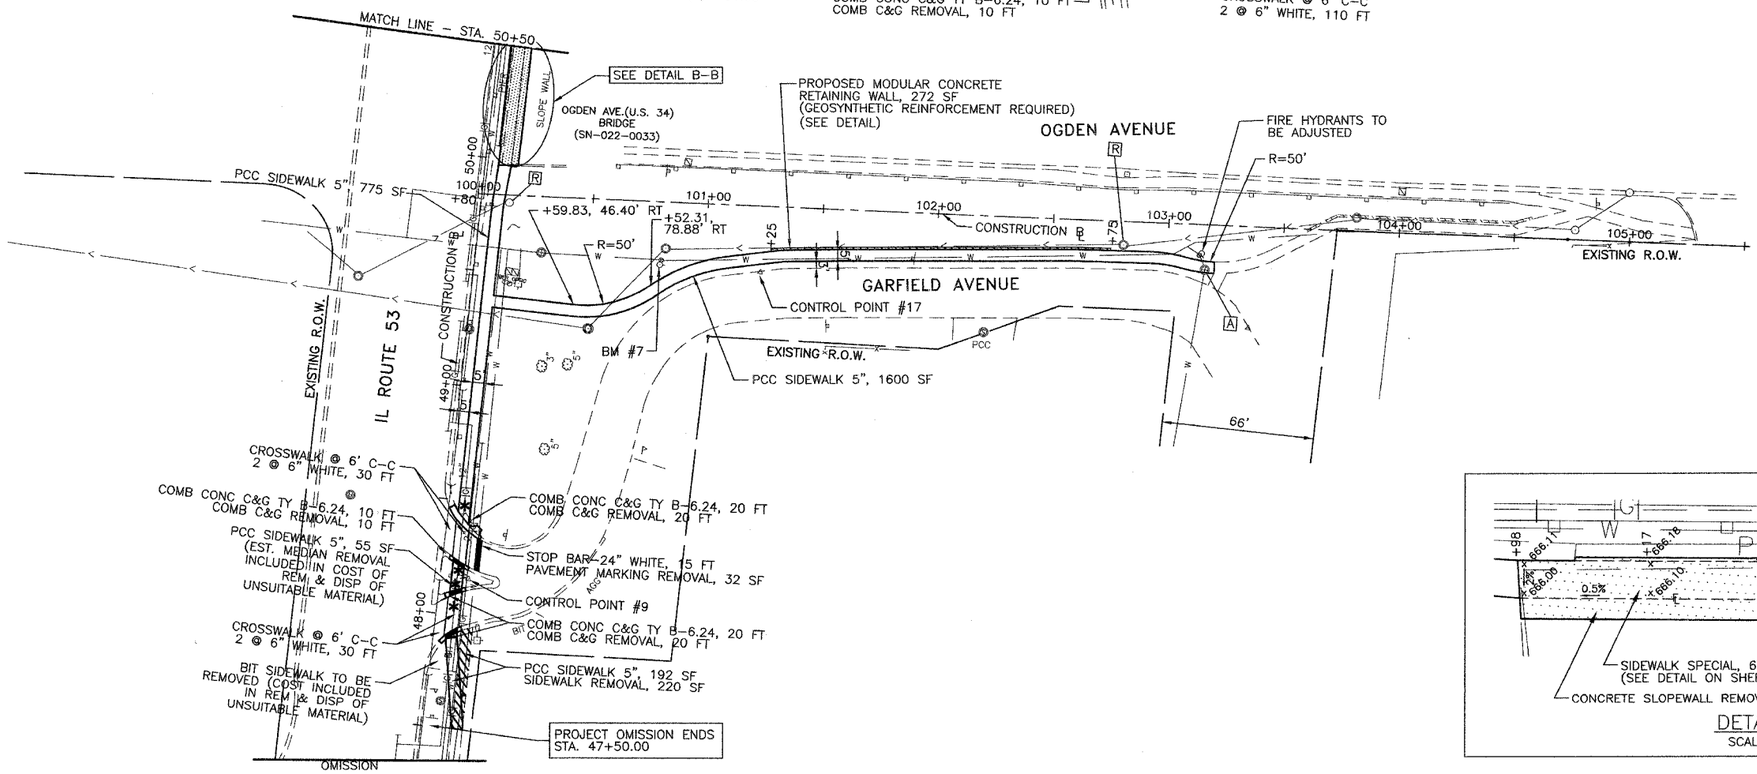

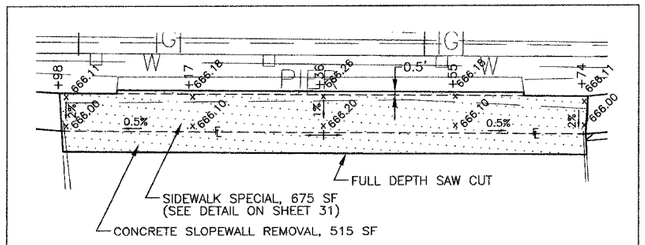

DETAIL B-B
SCALE= 1"=10'

DRAWN SMP CHECKED BDH	DATE 9/21/05 SCALE 1"=30'	JAMES J. BENES & ASSOCIATES, INC. 950 Warrenville Road, Suite 101, Lisle, Illinois 60532 Tel. (630) 719-7570 · Fax (630) 719-7589	VILLAGE OF LISLE IL ROUTE 53 SIDEWALK IMPROVEMENTS	REVISIONS NO. DATE DESCRIPTION	GEOMETRIC PLAN

DRAWING NO. 8 OF 46