ROUTE NO.	SECTION	COUNTY	TOTAL SHEETS	SHEET NO.
F.A.U. 6385	00-00182 -01-BR	McLEAN	33	21
FED. ROAD DIST. NO.		ILLINOIS	FED. AID PROJECT- BRH-5207(43)	

CONTRACT NO. 87269

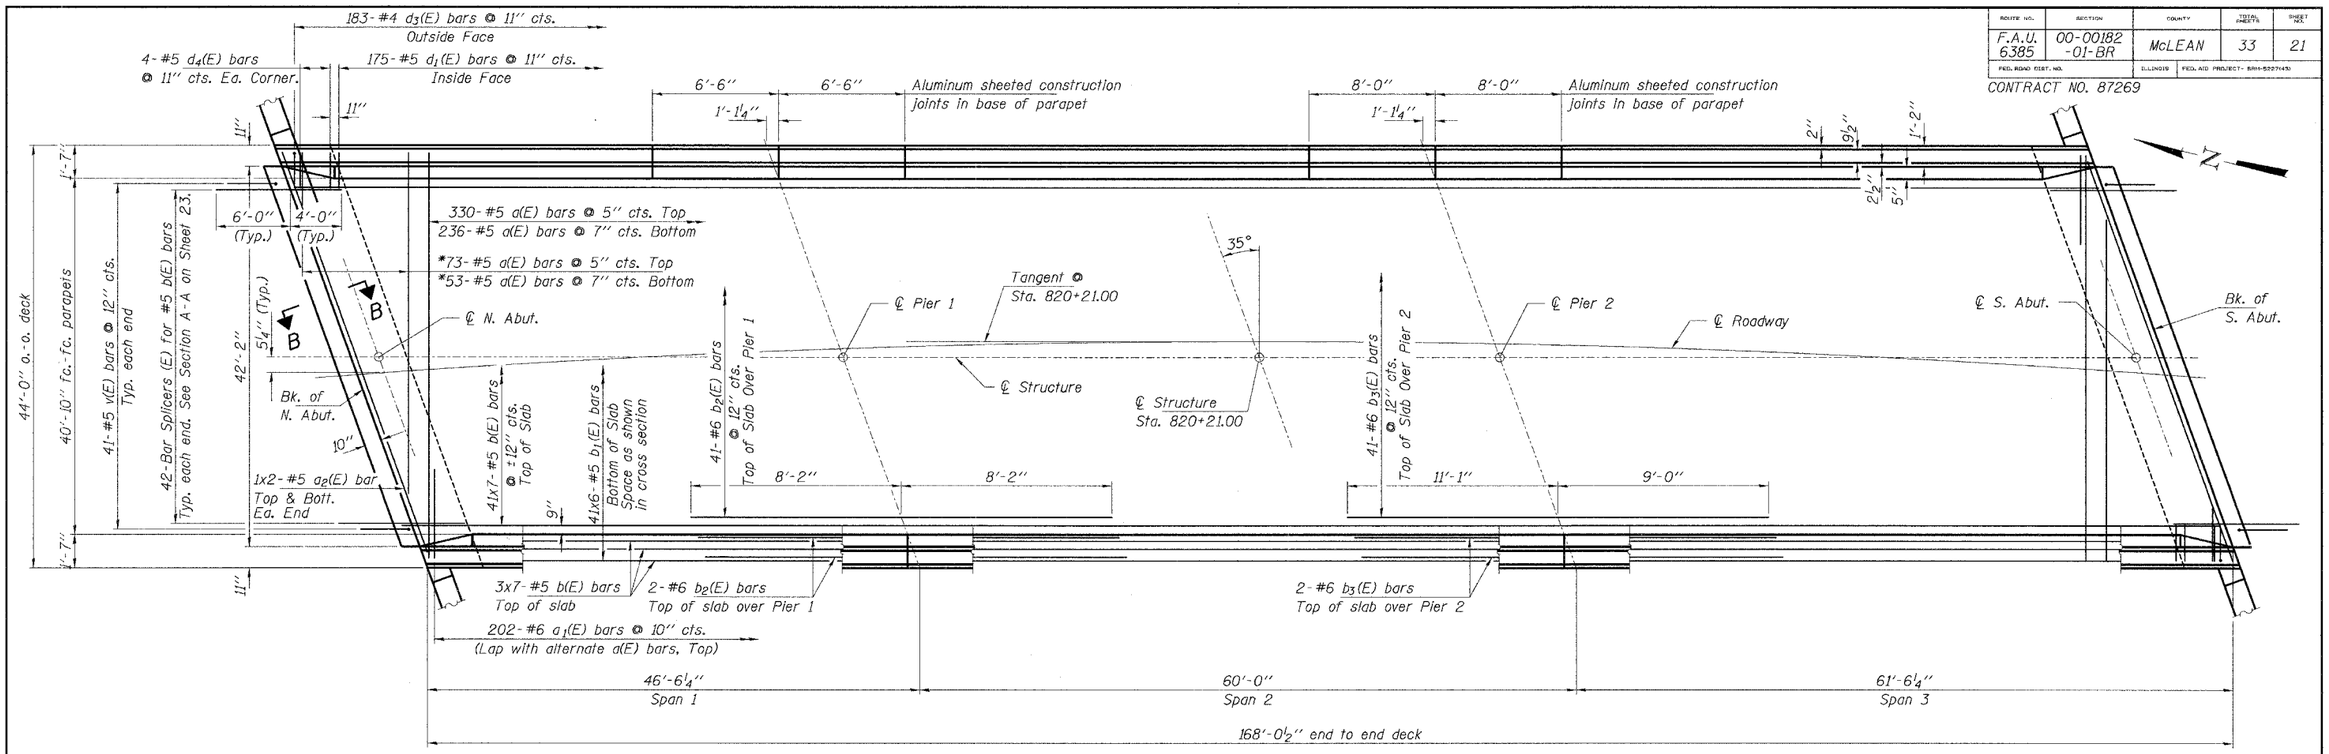

* Order a(E) bars full length. Cut to fit skew & use remainder of bars in other end.

PLAN

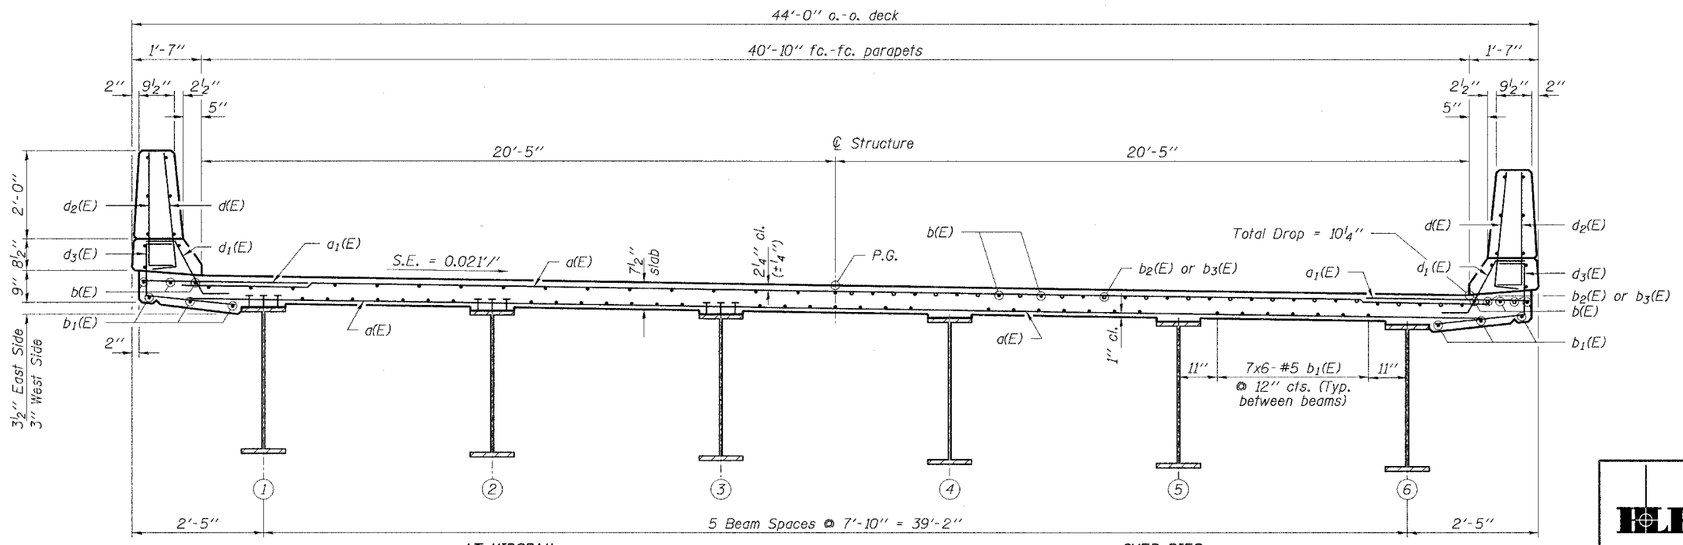

CROSS SECTION
(Looking South)

Note: Bars indicated thus 41x7-#5 etc. indicates 41 lines of bars with 7 lengths per line.

MIN. BAR LAPS
#4 bars = 1'-8"
#5 bars = 2'-2"
#8 bars = 4'-6"

Rice, Berry and Associates
A Division of Hampton, Lenzini and Renwick, Inc.
Civil & Structural Engineers
3085 Stevenson Drive
Suite 201
Springfield, Illinois 62703
217-546-3400
P.O. Box 1036
DuQuoin, Illinois 62832
618-790-4637

Account Number 12-59-0033-1
Date: 11/15/05

DESIGNED: P.S.L. | CHECKED: S.W.M. | DRAWN: D.B.

SUPERSTRUCTURE
F.A.U. 6385 / C.H. 70 OVER SUGAR CREEK
SECTION 00-00182-01-BR
McLEAN COUNTY
STRUCTURE 057-5306 / STATION 820+21