CONTRACT # 91353

F.A.S. RTE.	SECTION	COUNTY	TOTAL SHEETS	SHEET NO.
642	99-00124-02-PV	COLES	229	48
STA. 2+50.00	TO STA. 10+00.00			
FED. ROAD DIST. NO.	ILLINOIS	FED. AID PROJECT		

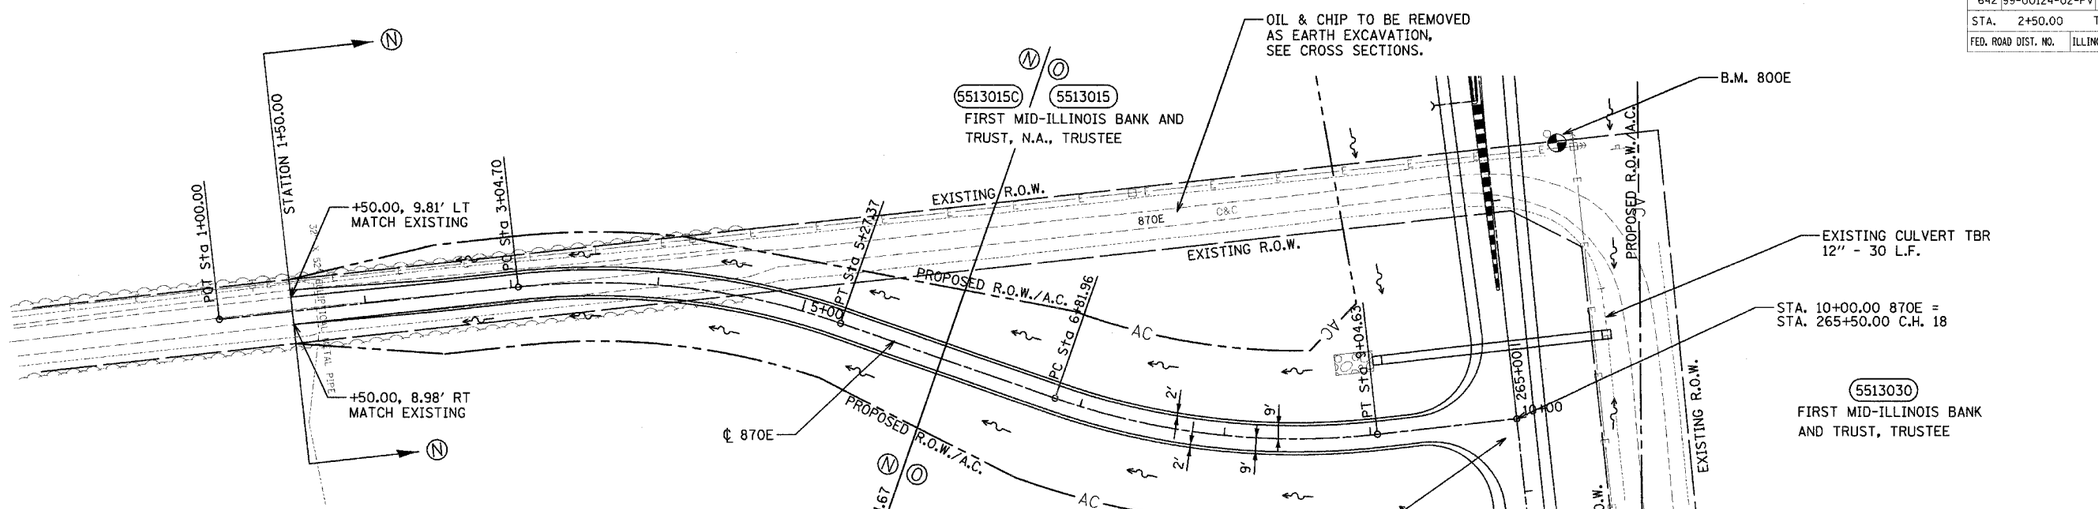

PROP. CURVE CURV3-870E
PI STA. = 4+17.91
Δ = 25° 30′ 59″ (RT)
D = 11° 27′ 33″
R = 500.00′
T = 113.21′
L = 222.67′
E = 12.66′
e = 6.00%
P.C. STA. = 3+04.70
P.T. STA. = 5+27.37
ATTAIN FULL SUPER FROM STA. 2+32.70 TO STA. 3+40.70
TRANSITION TO (0.00%) FROM STA. 4+91.37 TO STA. 6+04.67

PROP. CURVE CURV4-870E
PI STA. = 7+95.17
Δ = 25° 31′ 00″ (LT)
D = 11° 27′ 33″
R = 500.00′
T = 113.21′
L = 222.68′
E = 12.66′
e = 5.00%
P.C. STA. = 6+81.96
P.T. STA. = 9+04.63
ATTAIN FULL SUPER FROM STA. 6+04.67 TO STA. 7+14.96
REMOVE TO NORMAL CROWN (2.00%) FROM STA. 8+50.00 TO STA. 9+50.00

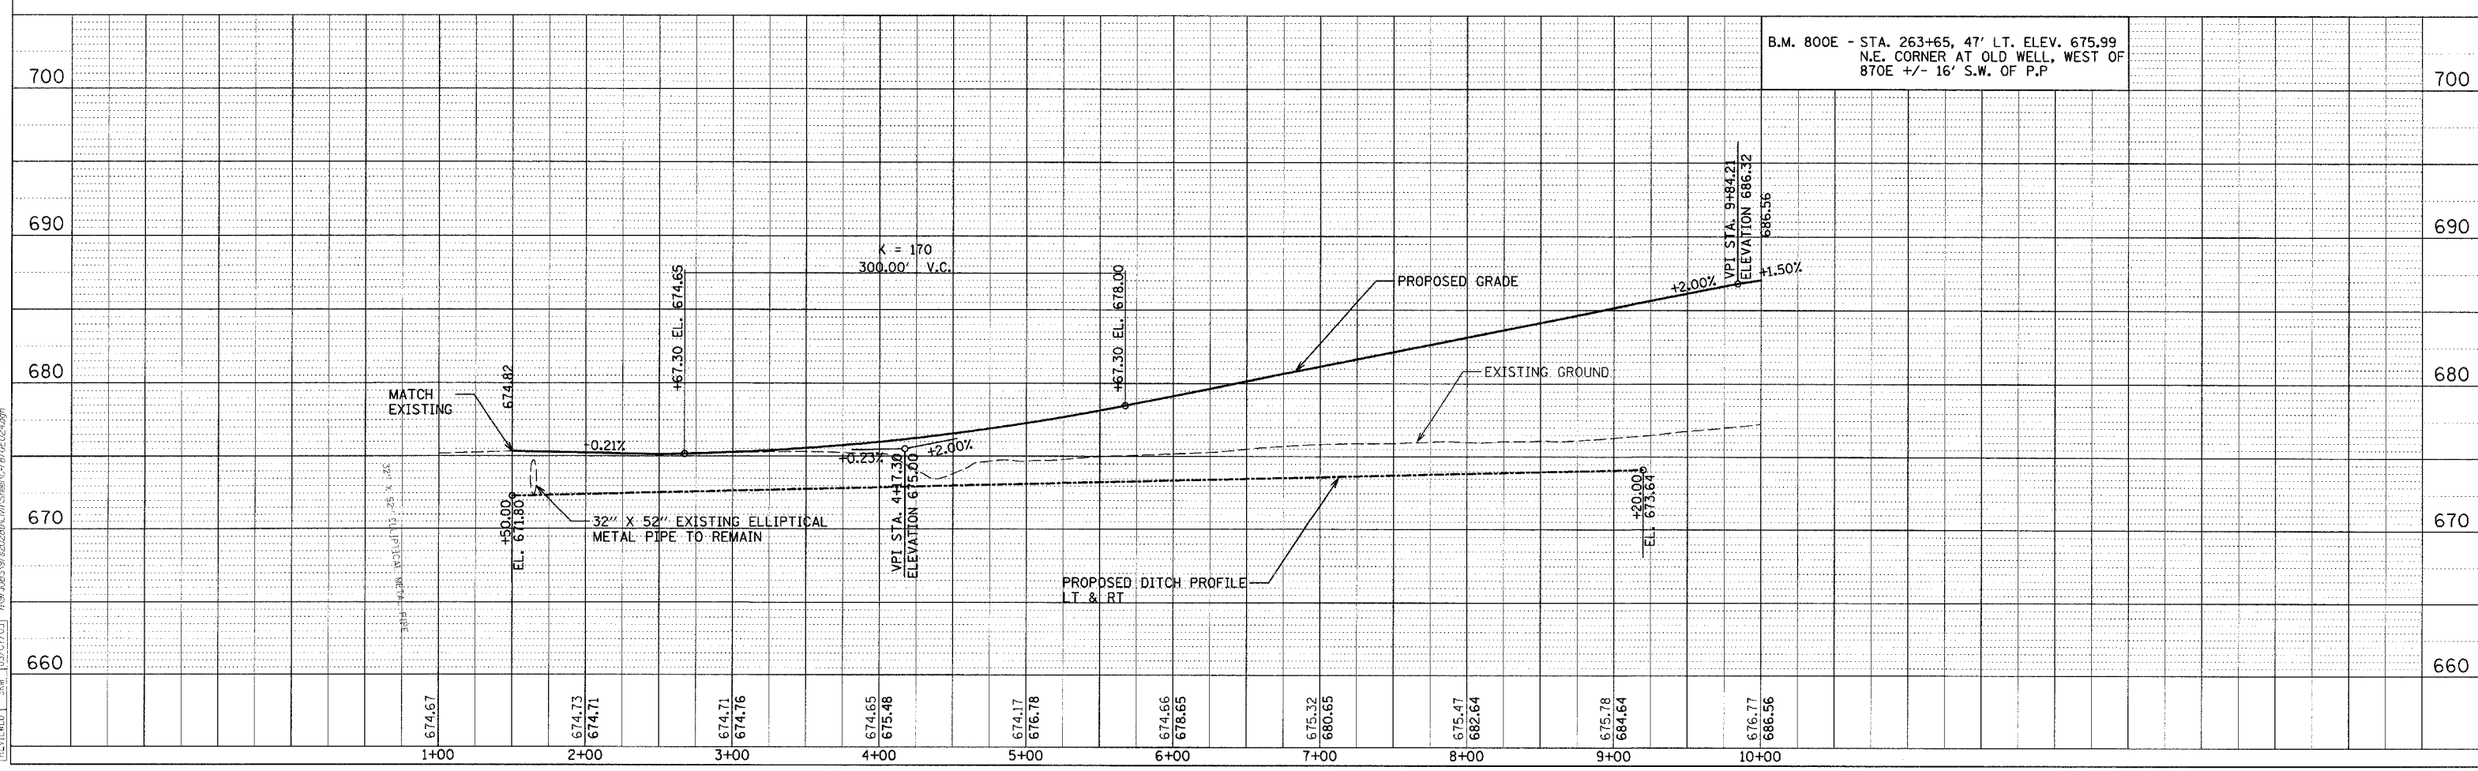

CO. RD. 870E STA. 2+50.00 TO STA. 10+00.00

PLAN		BY	DATE
SURVEYED			
PLOTTED			
ALIGNMENT CHECKED			
RT. OF WAY CHECKED			
NOTE BOOK	CADD FILE NAME		
NO.			

PROFILE		BY	DATE
SURVEYED			
PLOTTED			
ALIGNMENT CHECKED			
B.M. NOTED			
STRUCTURE NOTATIONS CHKD			
NOTE BOOK			
NO.			

LAYOUT	D.P./SKM	03/26/03
DRAWN	D.P.	04/28/03
RE-LETTERED	SKM	05/07/03

07/13/2005
H:\PROJECTS\91-2\2200\CIV\STRWK\7-870E\E02-4.dgn

HANSON

© Copyright Hanson Professional Services Inc. 2005