CONTRACT # 91353

F.A.S. RTE.	SECTION	COUNTY	TOTAL SHEETS	SHEET NO.
642	99-00124-02-PV	COLES	229	57
STA. 40+00.00		TO STA. 69+60.12		
FED. ROAD DIST. NO.	ILLINOIS	FED. AID PROJECT		

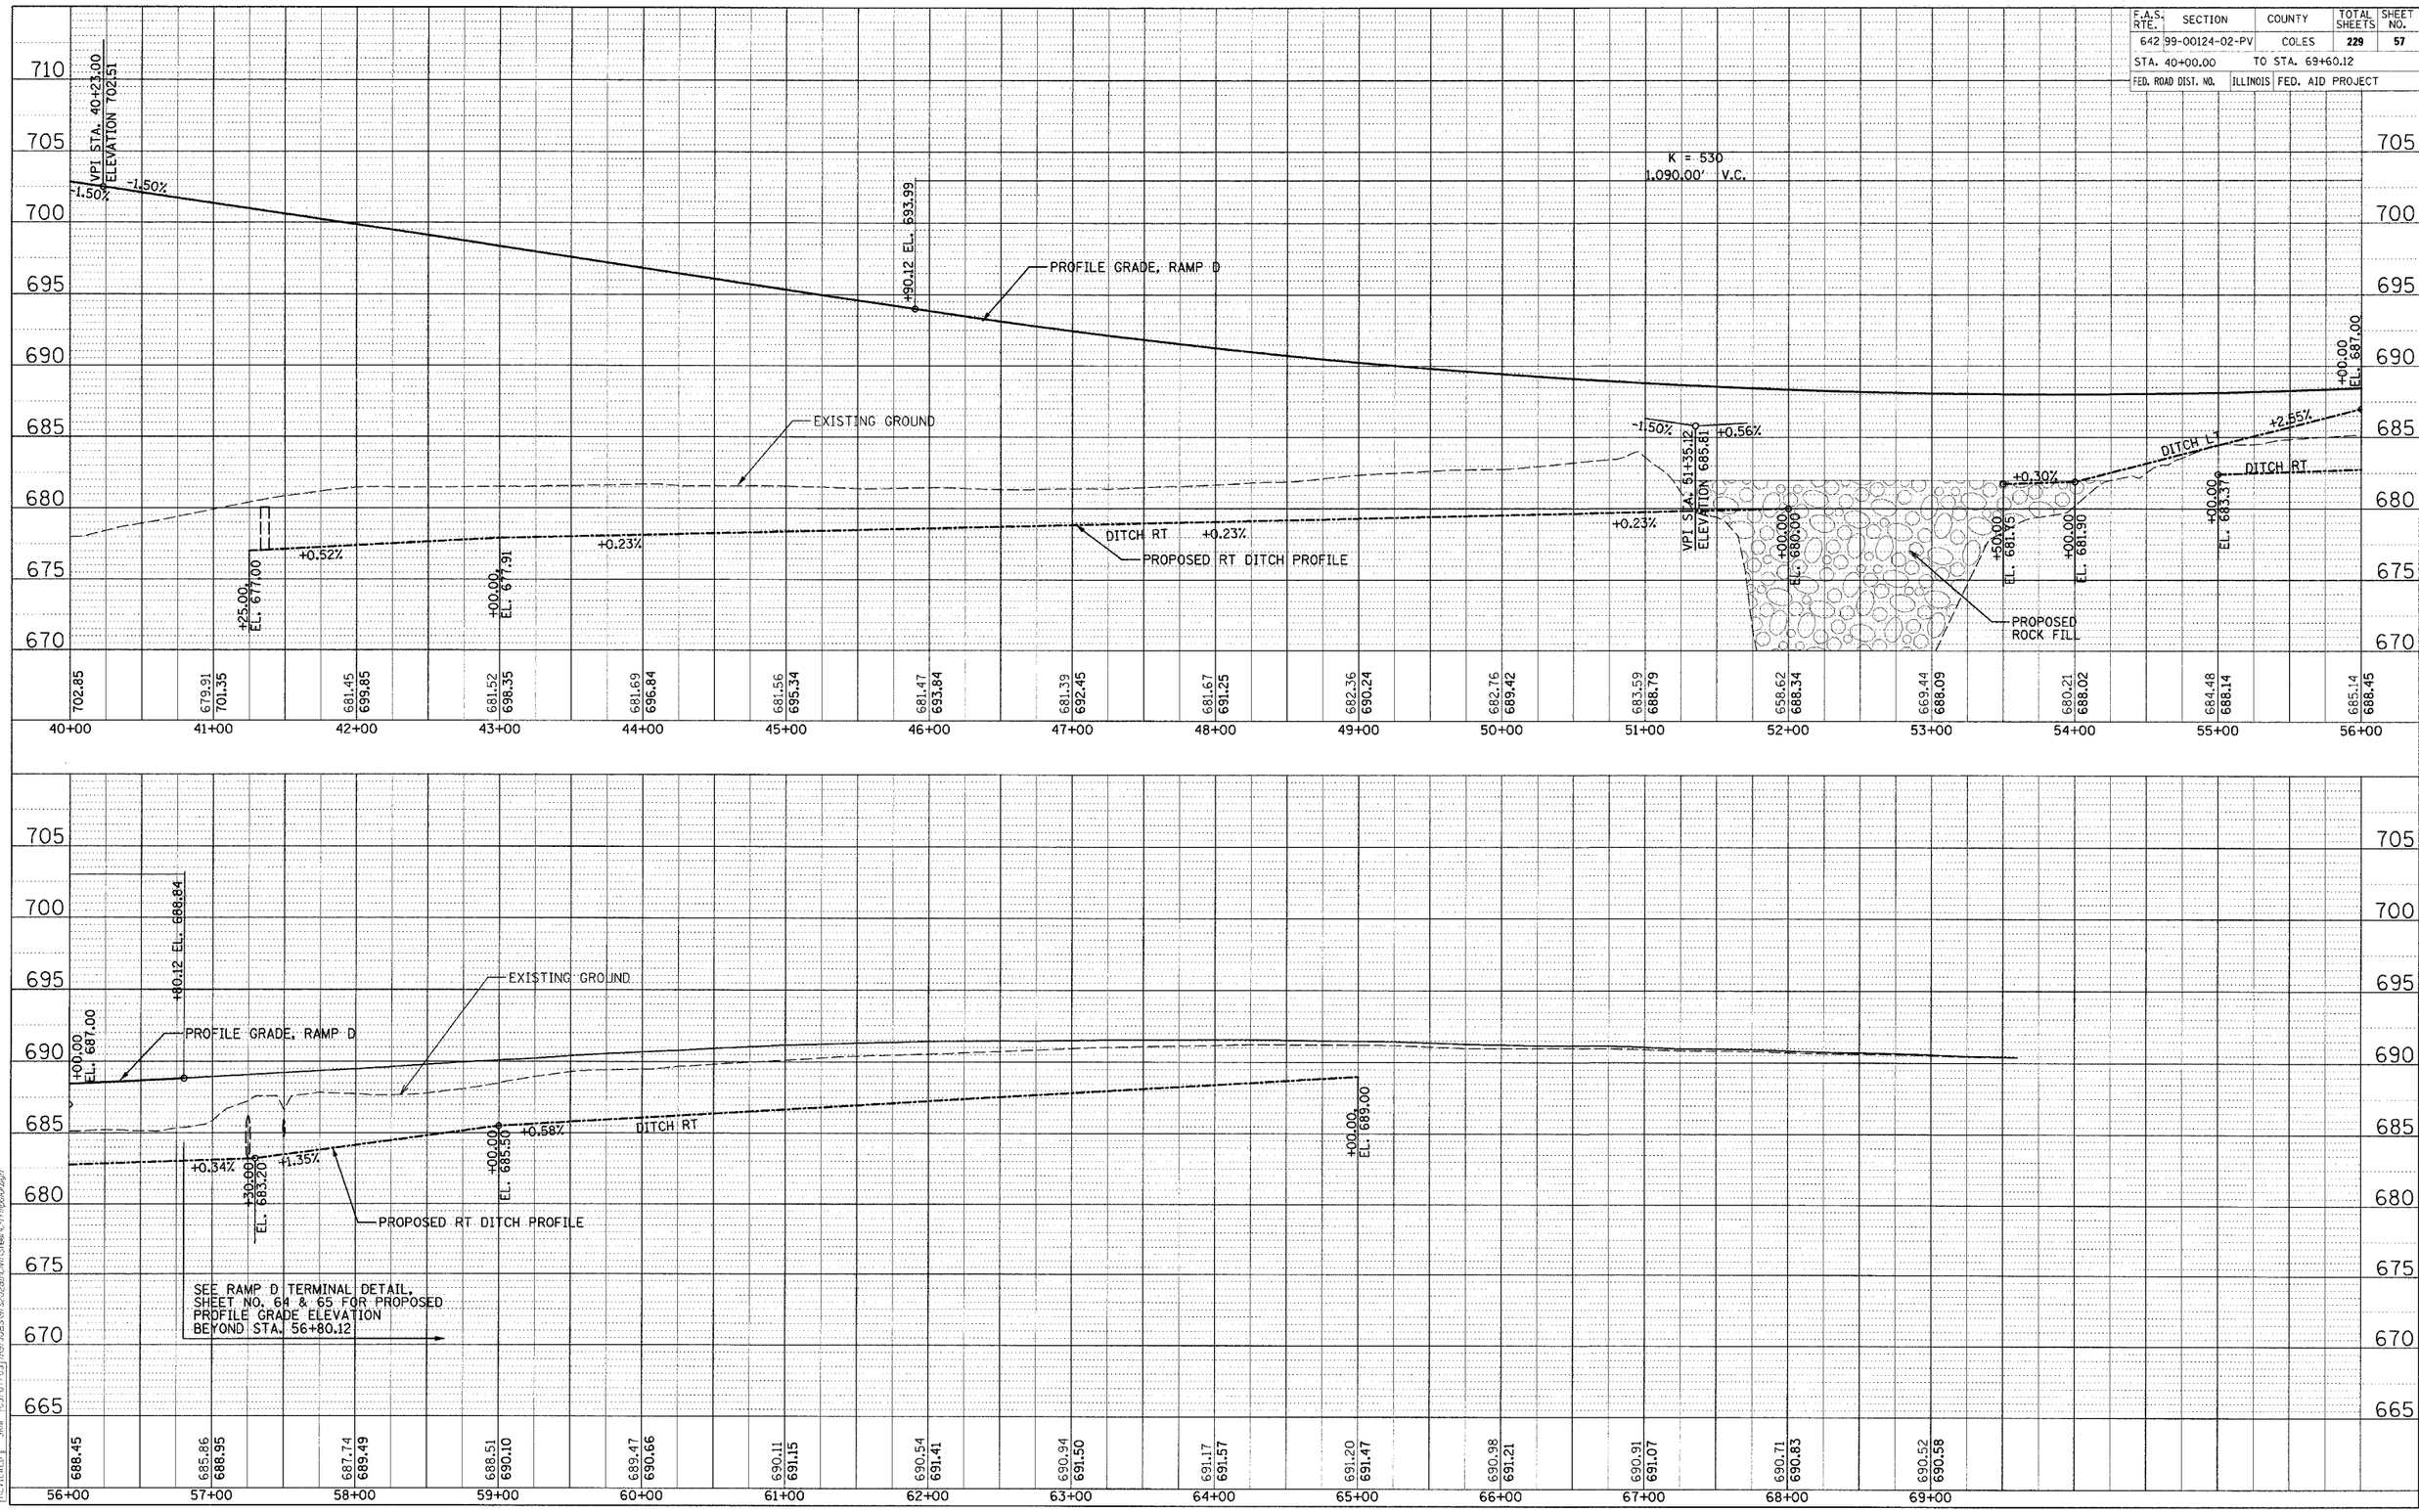

RAMP D

© Copyright Hanson Professional Services Inc. 2005

HANSON

PLAN — SURVEYED, PLOTTED, ALIGNMENT CHECKED, PROFILE CHECKED, CADD FILE NAME, NOTE BOOK, NO., DATE, BY

PROFILE — SURVEYED, PLOTTED, CHECKED, STRUCTURE NO(S) ON RTD, NOTE BOOK, NO., DATE, BY

LAYOUT	DJP/SKM	03/28/03
DRAWN	DJP	04/28/03
REVIEWED	SKM	05/07/03

I:\97-0853\F3\2028\CIVIL\Sheet\C-7-rpd49.dgn 07/13/2005