CONTRACT # 91353

F.A.S. RTE.	SECTION	COUNTY	TOTAL SHEETS	SHEET NO.
642	99-00124-02-PV	COLES	229	106
STA.		TO STA.		
FED. ROAD DIST. NO.	ILLINOIS	FED. AID PROJECT		

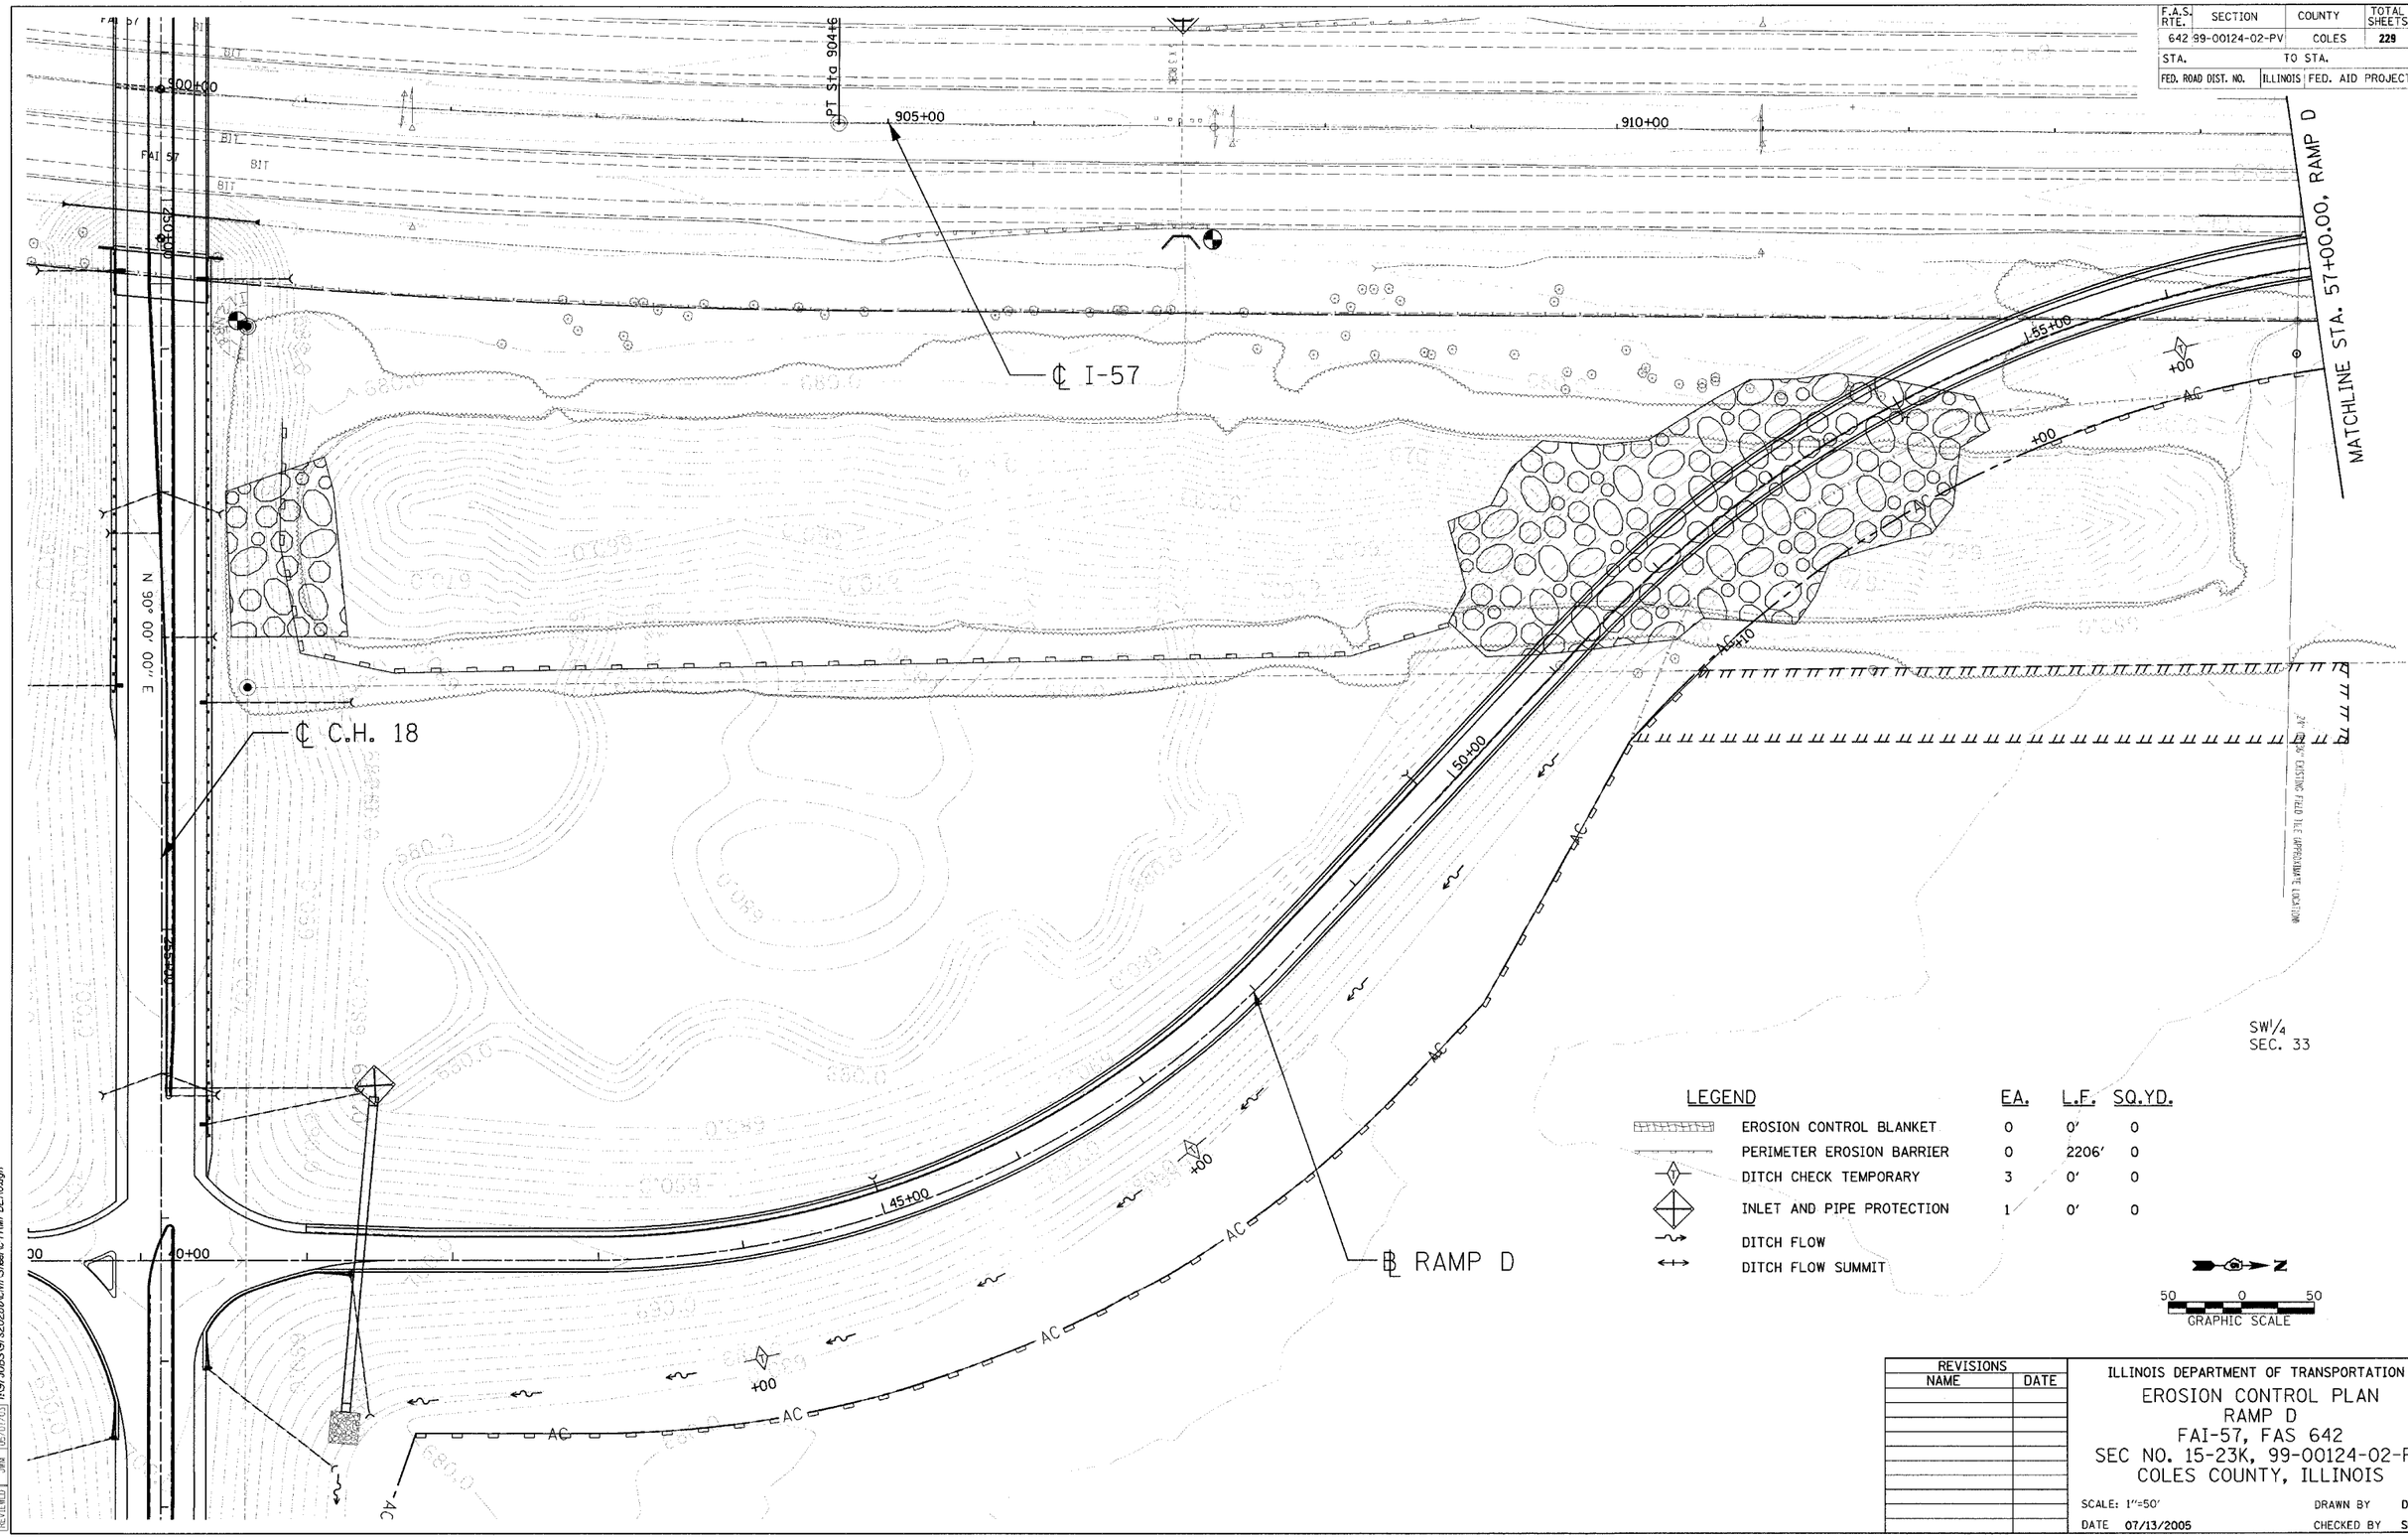

SW¼
SEC. 33

LEGEND		EA.	L.F.	SQ.YD.
	EROSION CONTROL BLANKET	0	0′	0
	PERIMETER EROSION BARRIER	0	2206′	0
	DITCH CHECK TEMPORARY	3	0′	0
	INLET AND PIPE PROTECTION	1	0′	0
	DITCH FLOW			
	DITCH FLOW SUMMIT			

N

50 0 50
GRAPHIC SCALE

REVISIONS NAME	DATE

ILLINOIS DEPARTMENT OF TRANSPORTATION

EROSION CONTROL PLAN
RAMP D
FAI-57, FAS 642
SEC NO. 15-23K, 99-00124-02-PV
COLES COUNTY, ILLINOIS

SCALE: 1"=50′ DRAWN BY DJP
DATE 07/13/2005 CHECKED BY SKM

LAYOUT	DJP/SKM	03/28/03
DRAWN	DJP	04/28/03
REVIEWED	JWA	05/07/03

07/13/2005
I:\97JOBS\97s2028b\Civil\Sheet\c-TRMPDER10.dgn