CONTRACT # 91353

F.A. RTE.	SECTION	COUNTY	TOTAL SHEETS	SHEET NO.
642	99-00124-02-PV	COLES	229	186

STA. 44+00.00 TO STA. 48+83.34

FED. ROAD DIST. NO. | ILLINOIS | FED. AID PROJECT

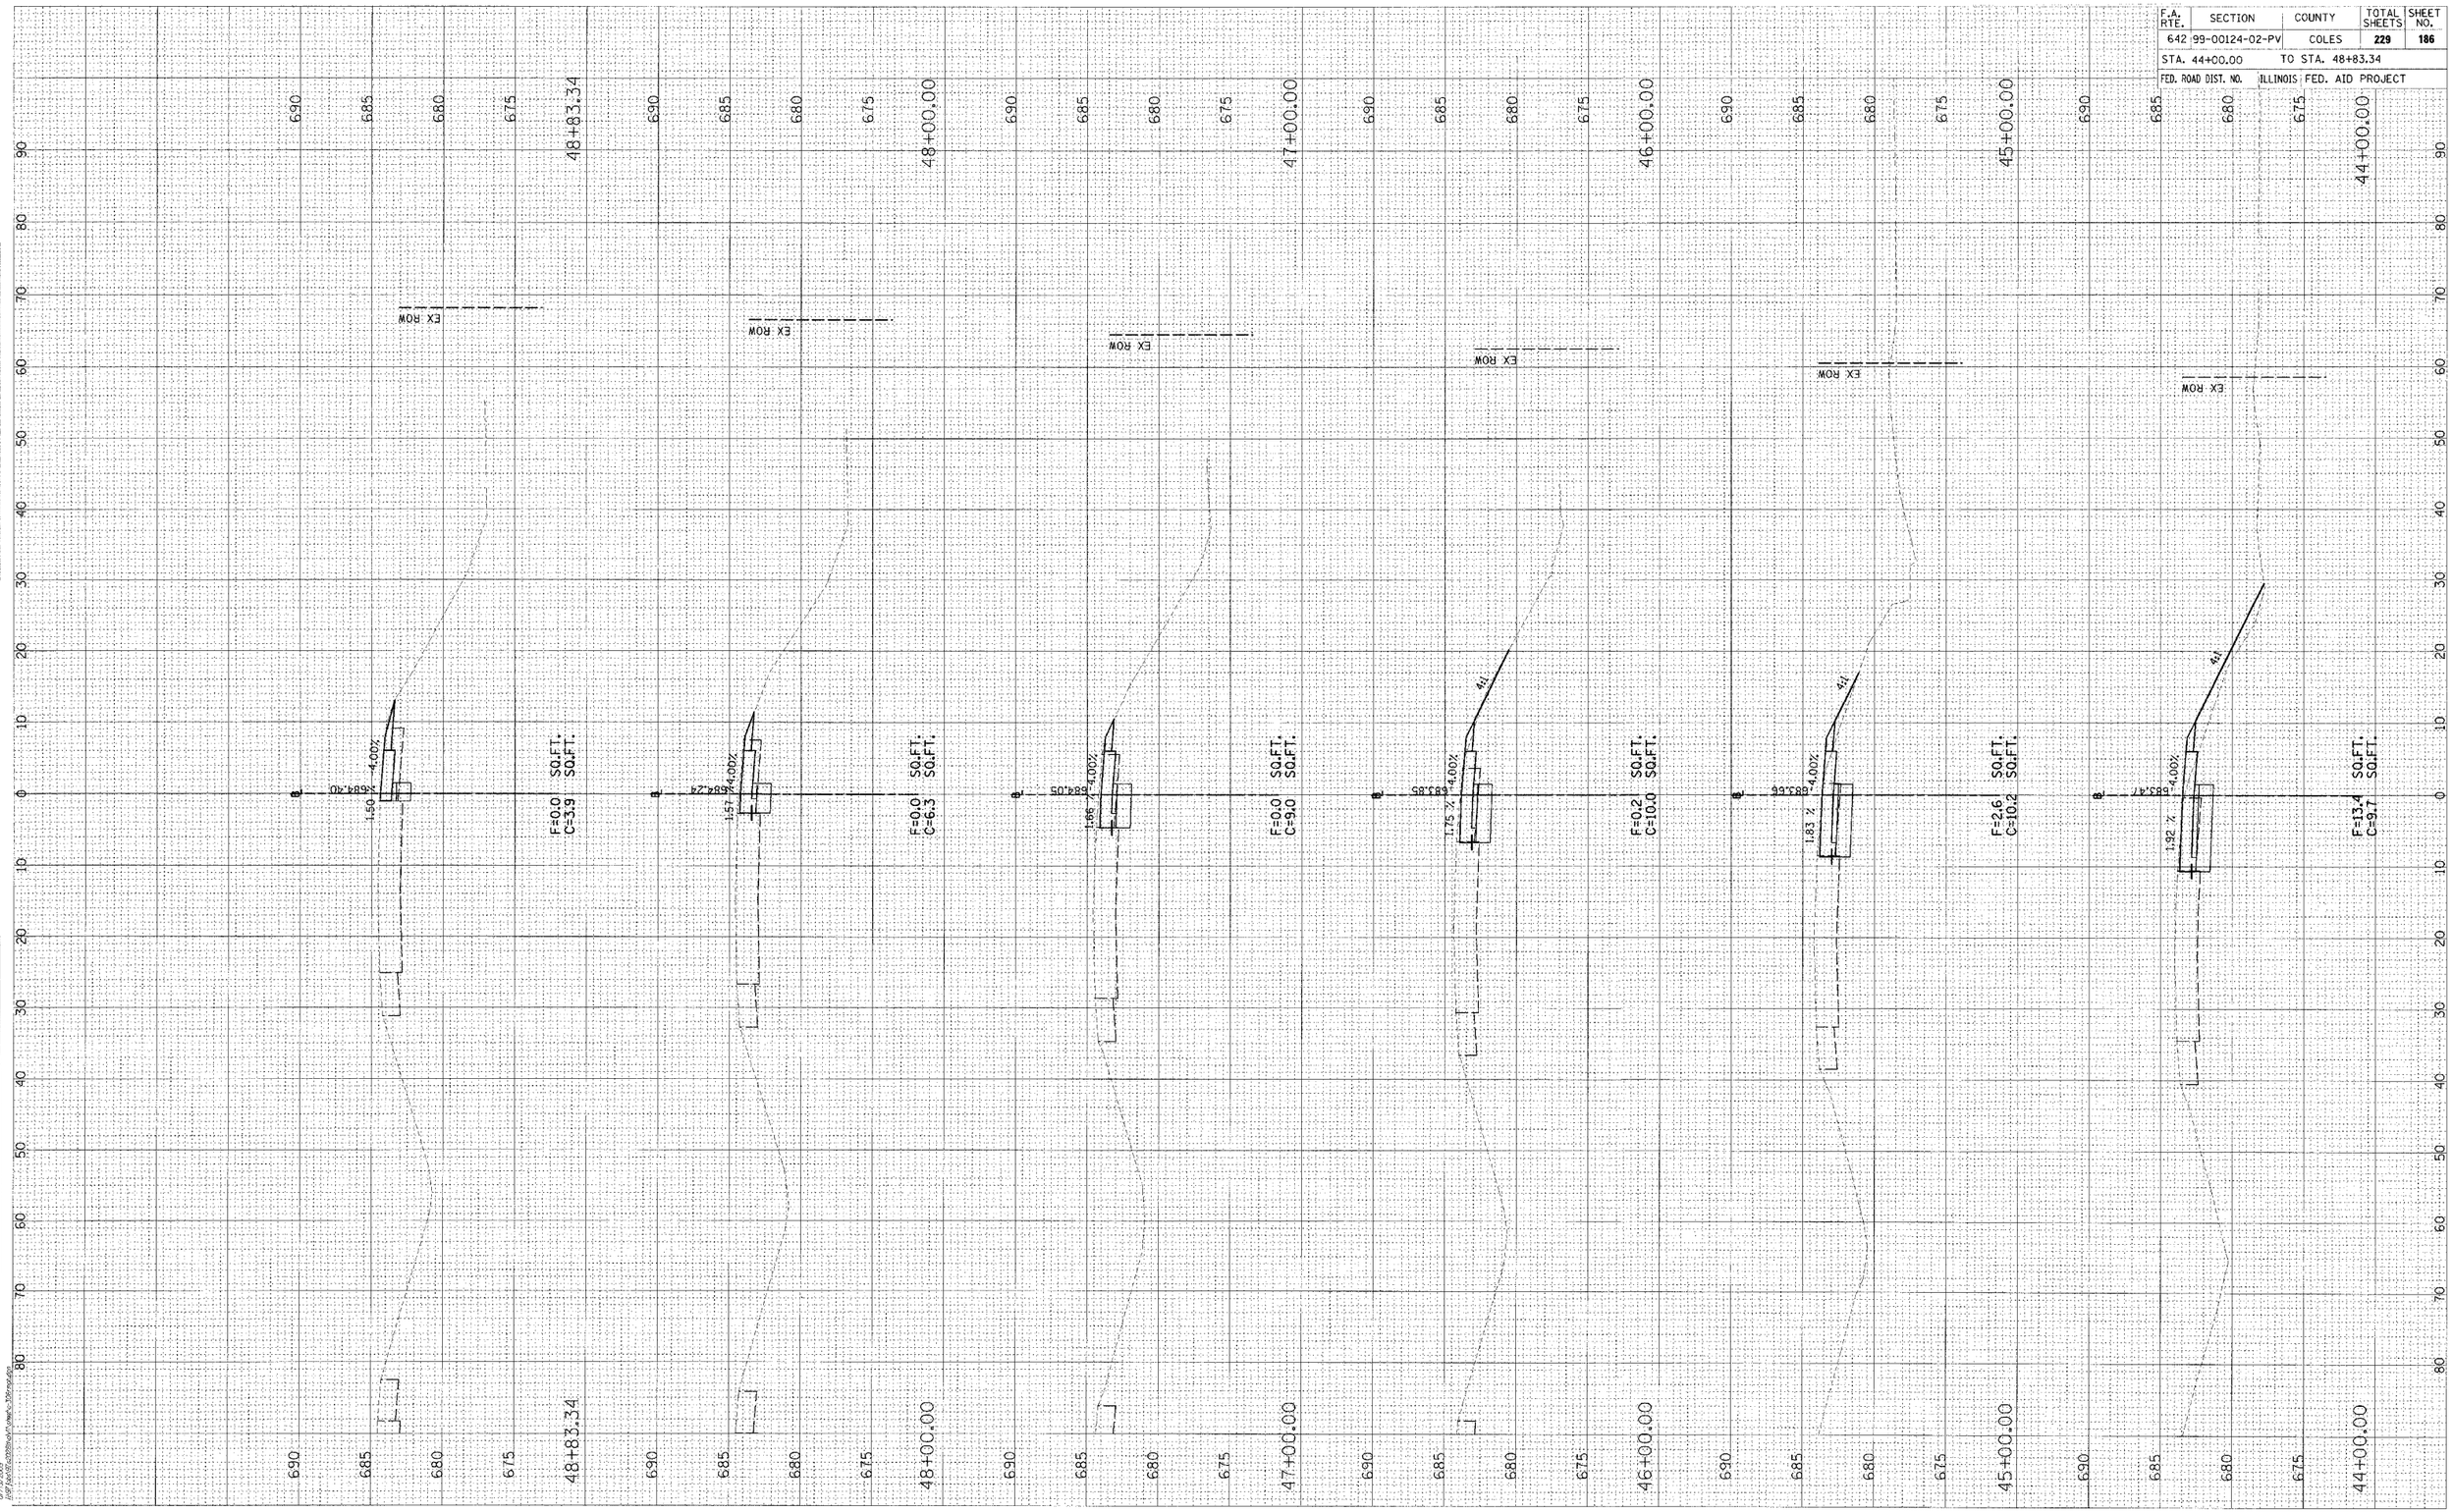

RAMP B

© Copyright Hanson Professional Services Inc. 2005

HANSON
Hanson Professional Services Inc.

FINAL SURVEY | NOTE BOOK | NO. | SURVEYED | PLOTTED | TEMPLATE | AREAS | AREAS CHECKED | BY | DATE

ORIGINAL SURVEY | NOTE BOOK | NO. | SURVEYED | PLOTTED | TEMPLATE | AREAS | AREAS CHECKED | BY | DATE