CONTRACT # 91353

F.A. RTE.	SECTION	COUNTY	TOTAL SHEETS	SHEET NO.
642	*	COLES	229	202
STA. 51+50.00		TO STA. 51+75.00		
FED. ROAD DIST. NO.	ILLINOIS	FED. AID PROJECT		

* 99-00124-02-PV

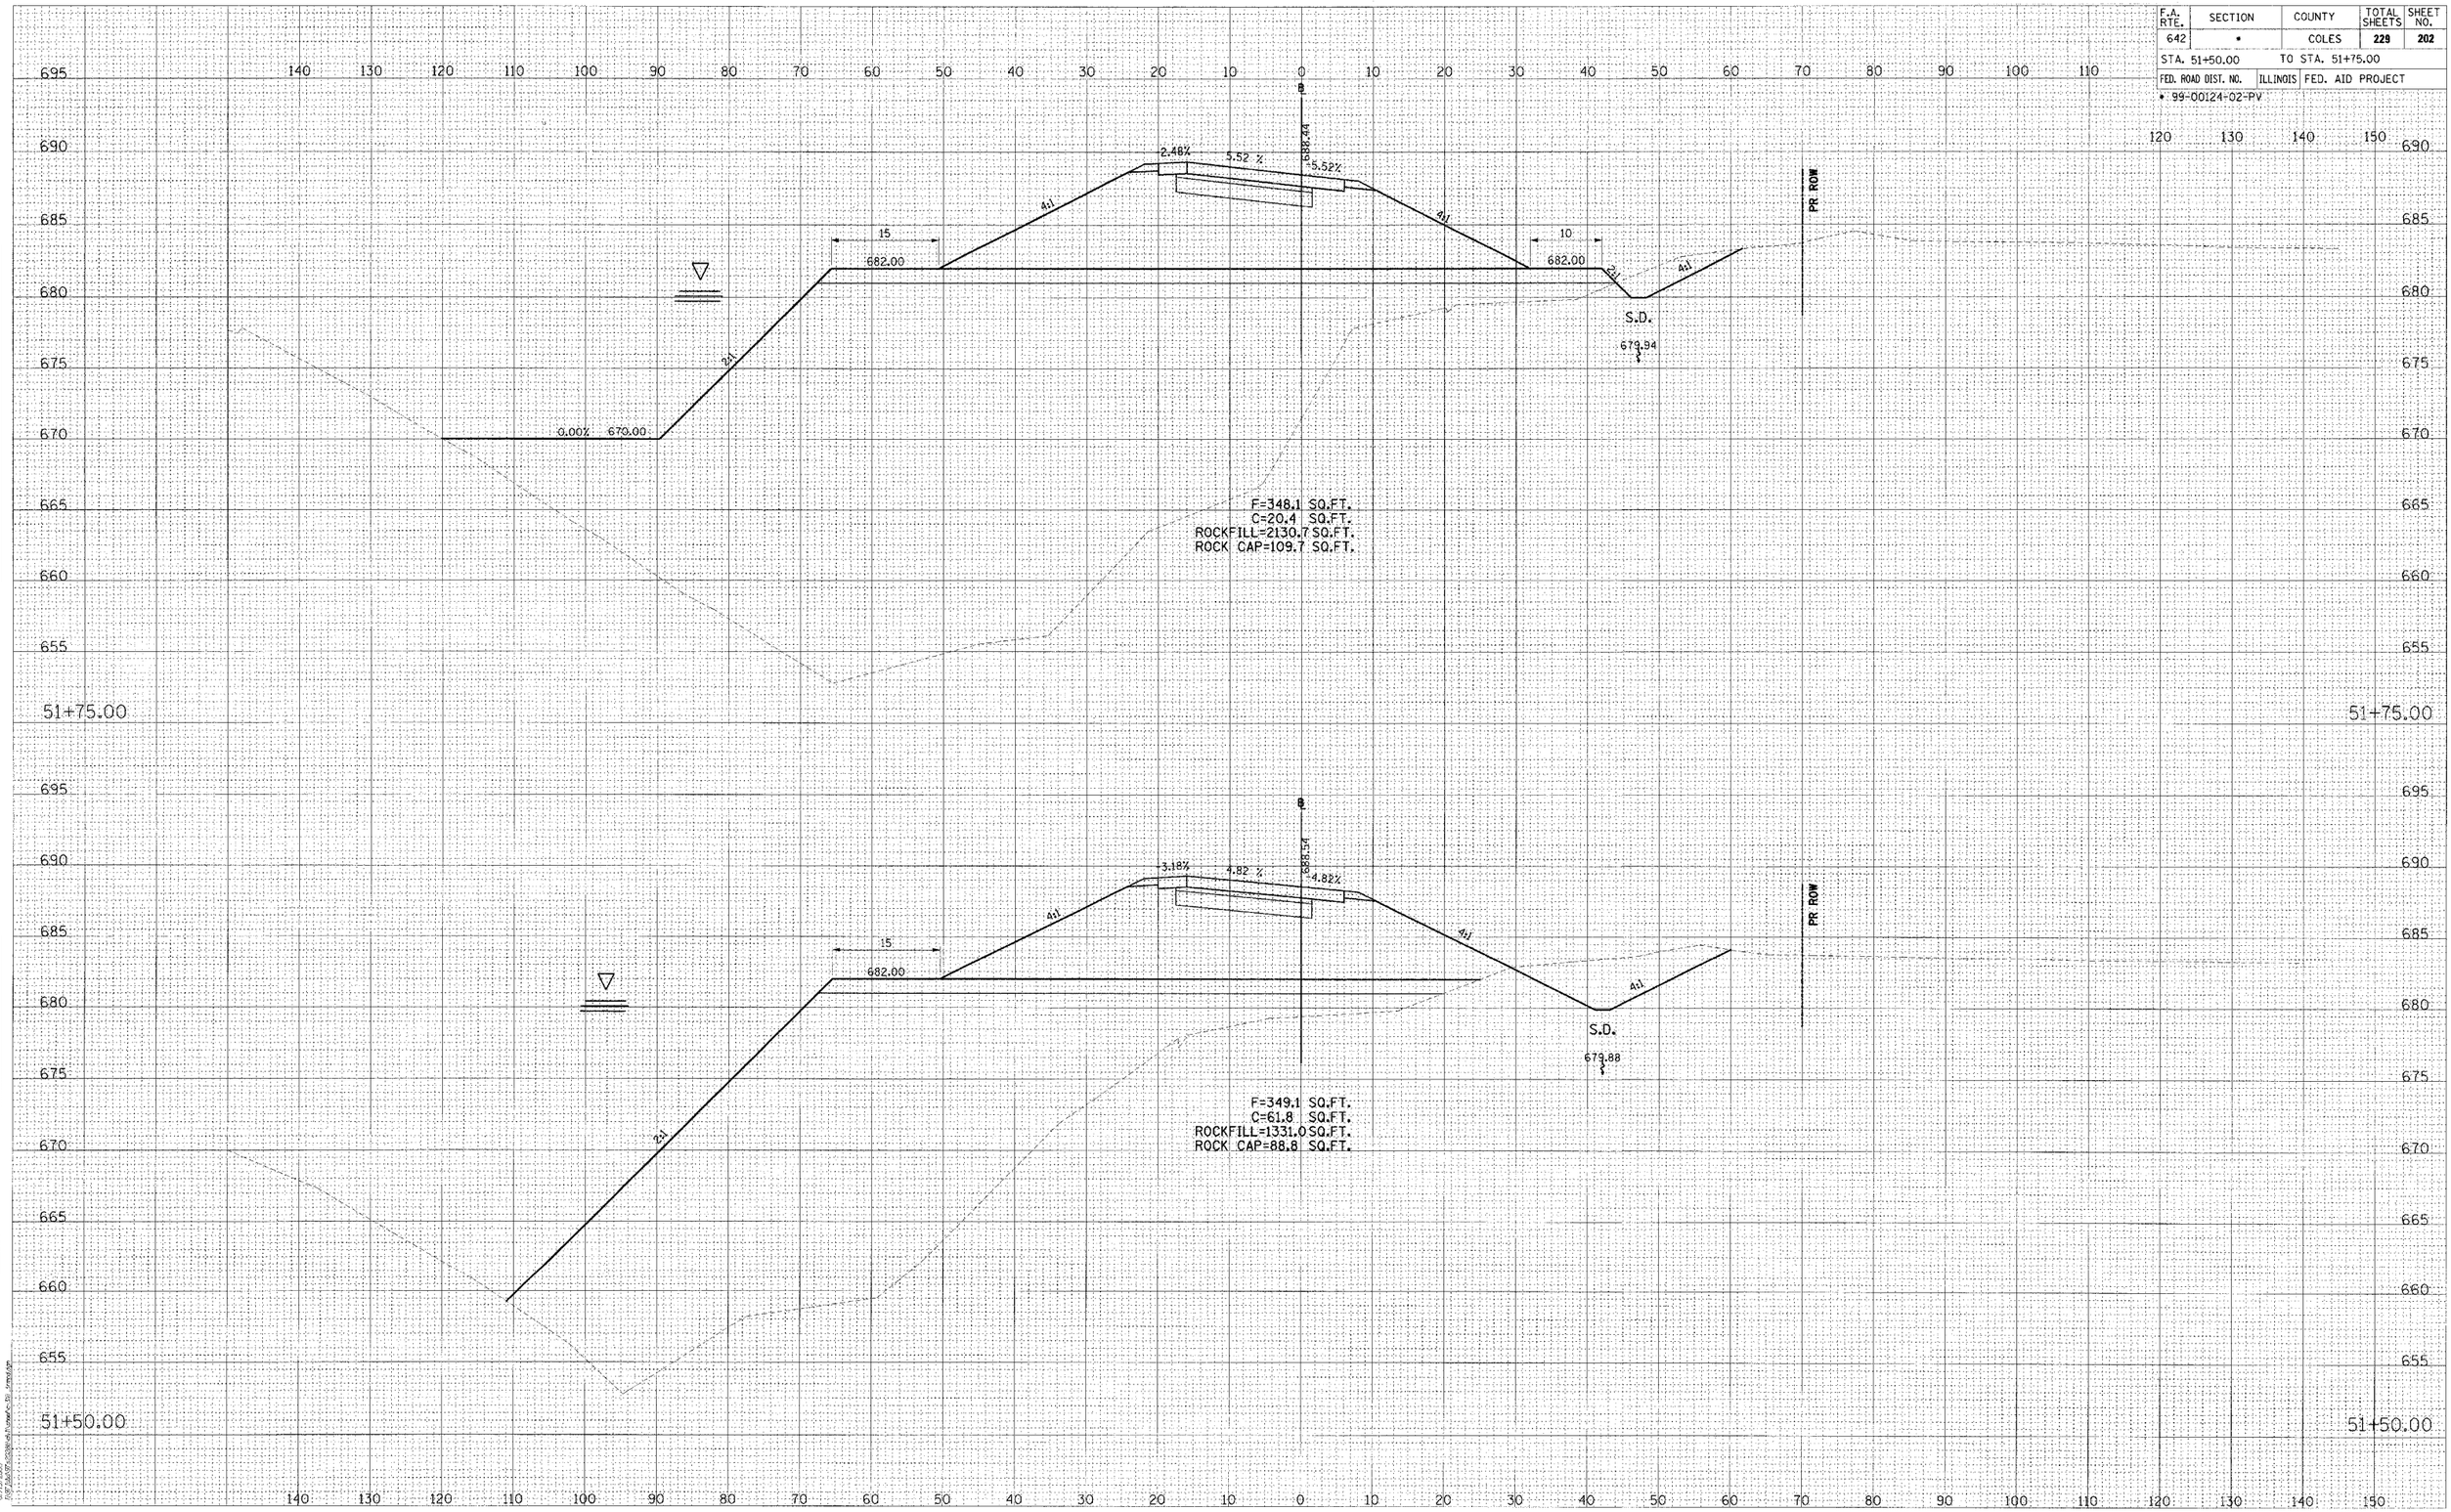

RAMP D