CONTRACT # 91353

| F.A. RTE. | SECTION | COUNTY | TOTAL SHEETS | SHEET NO. |
|---|---|---|---|---|
| 642 | • | COLES | 229 | 207 |

STA. 52+50.00 TO STA. 52+75.00

FED. ROAD DIST. NO. | ILLINOIS | FED. AID PROJECT

• 99-00124-02-PV

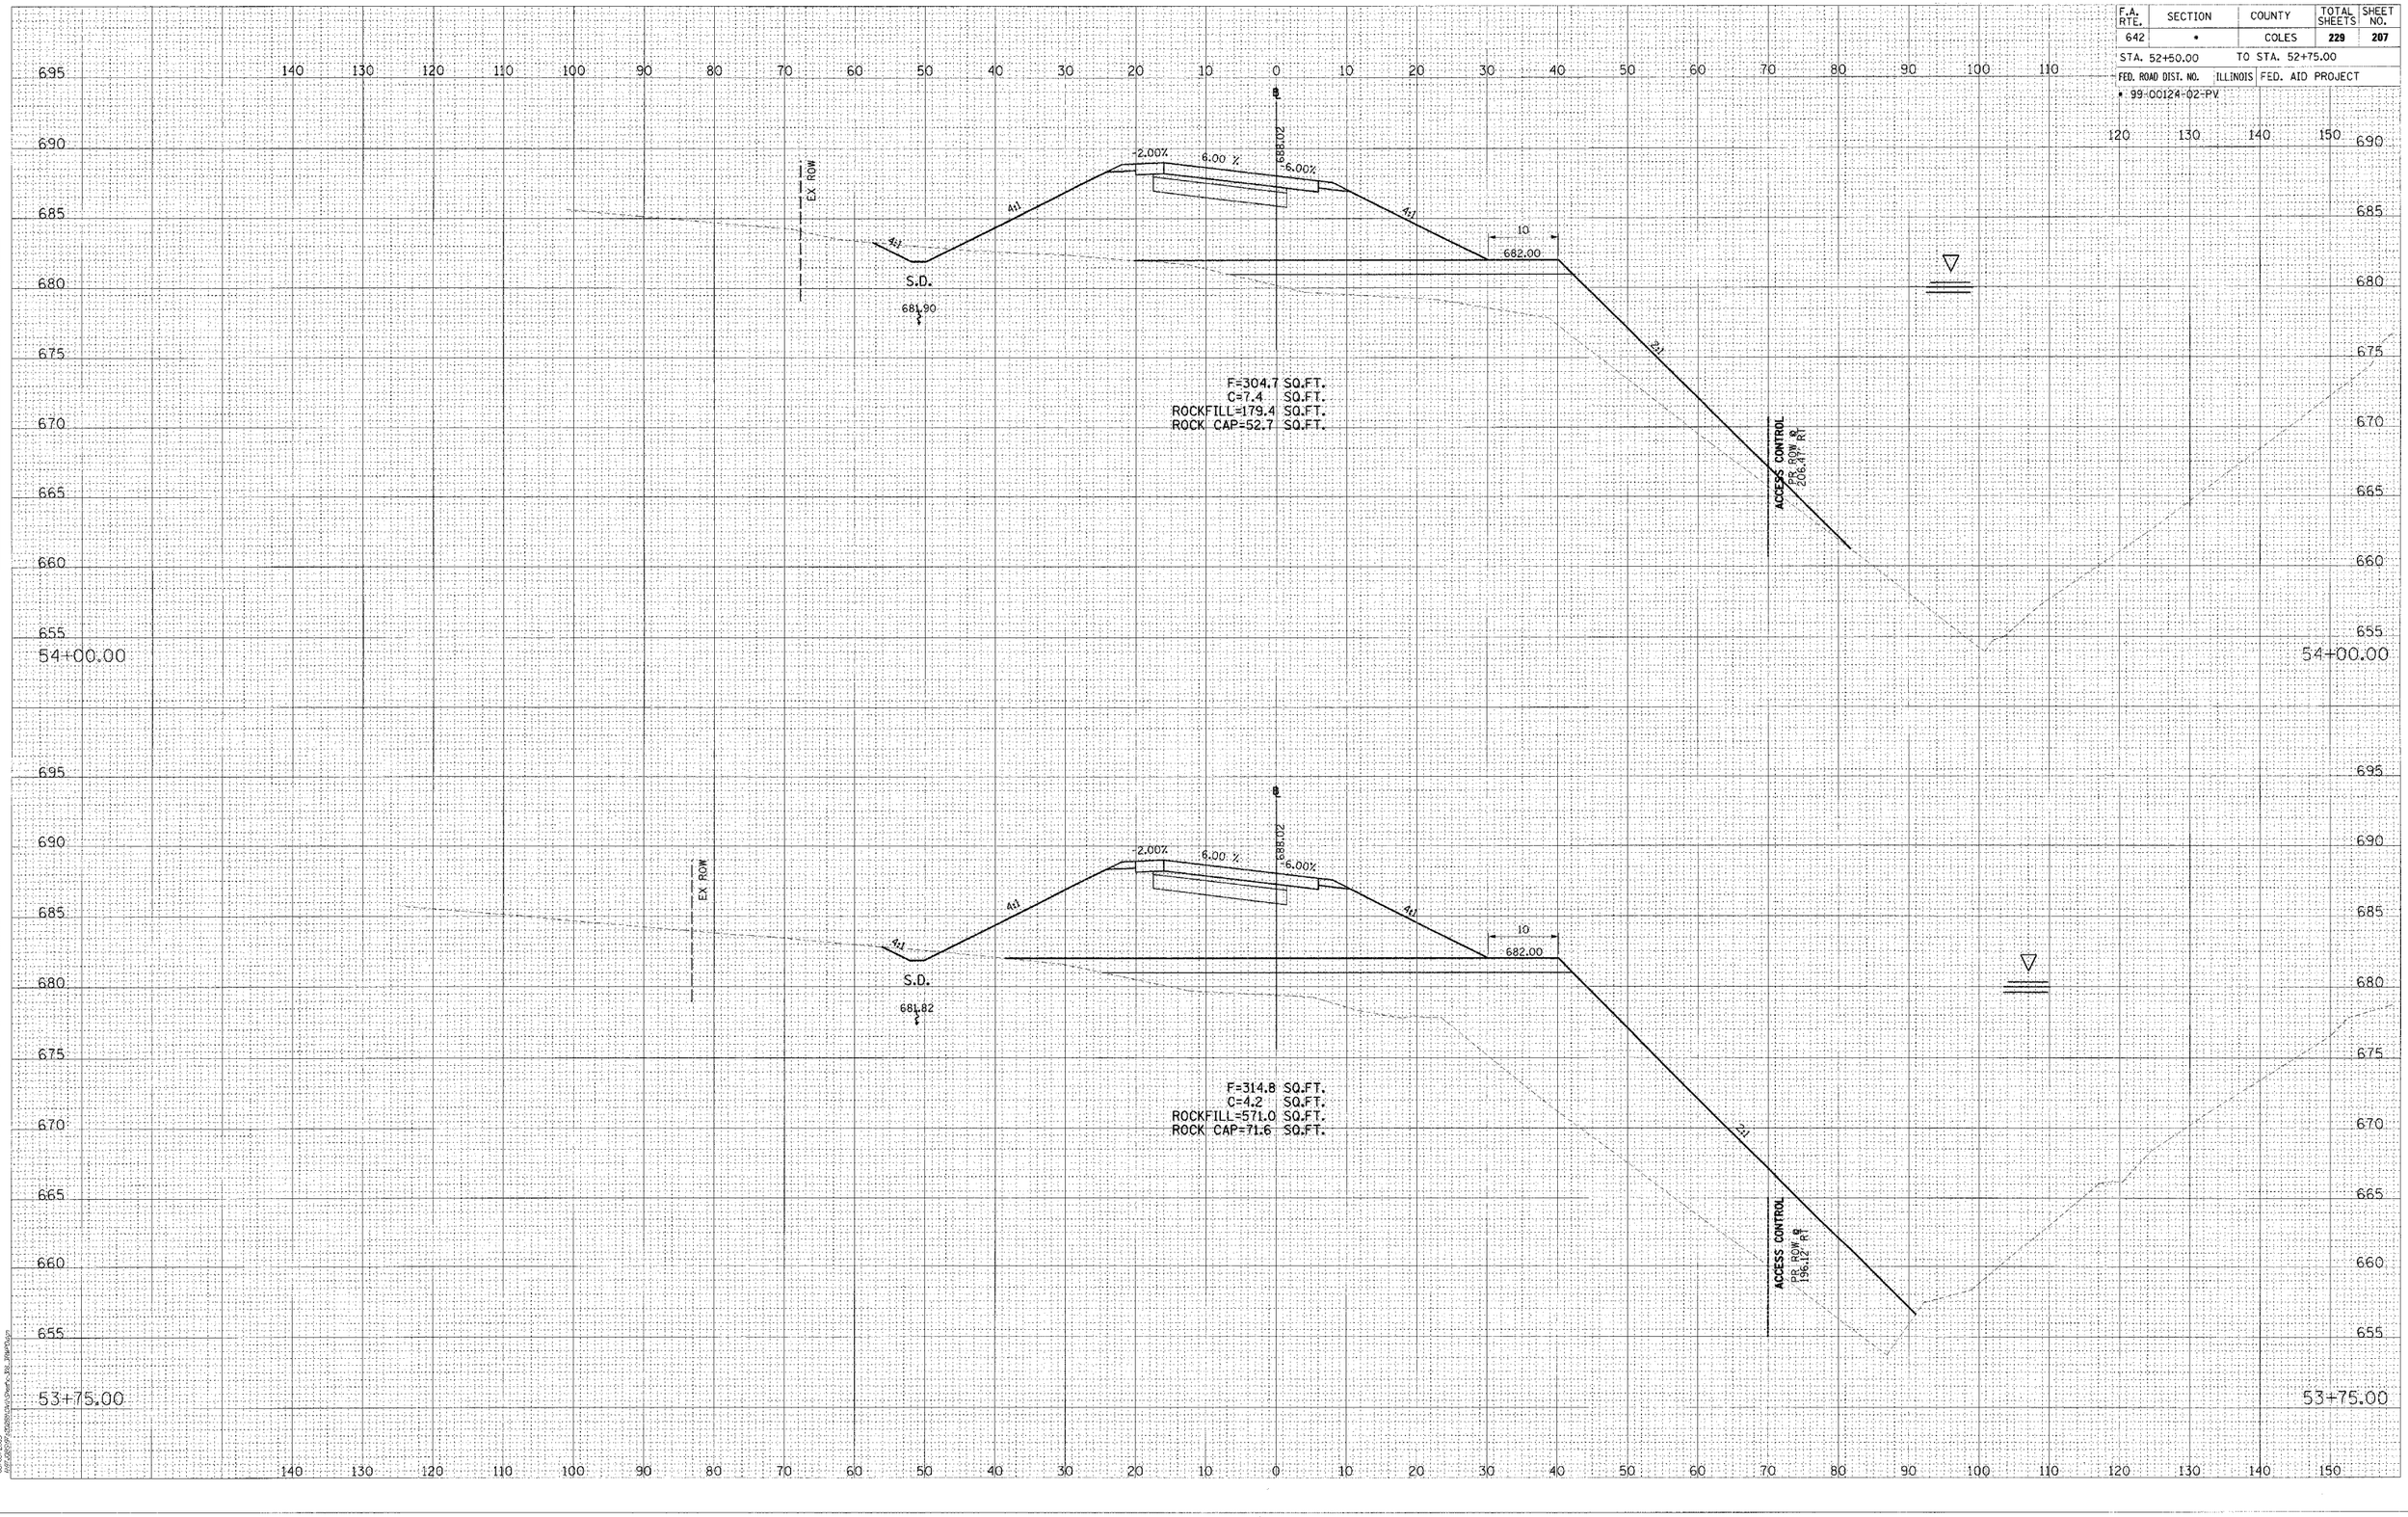


FINAL SURVEY | NOTE BOOK | SURVEYED | PLOTTED | TEMPLATE | AREAS | AREAS CHECKED | NO. | BY | DATE

ORIGINAL SURVEY | NOTE BOOK | SURVEYED | PLOTTED | TEMPLATE | AREAS | AREAS CHECKED | NO. | BY | DATE

© Copyright Hanson Professional Services Inc. 2023

HANSON
Hanson Professional Services Inc.

03/20/2006
J:\Projects\P-2006\06-0243\Civil\Chart_RX_RAMP.dgn

RAMP D