CONTRACT # 91353

F.A.S RTE.	SECTION	COUNTY	TOTAL SHEETS	SHEET NO.
642	•	COLES	229	219

STA. 1+50.00 TO STA. 4+00.00

FED. ROAD DIST. NO. | ILLINOIS | FED. AID PROJECT

99-00124-02-PV

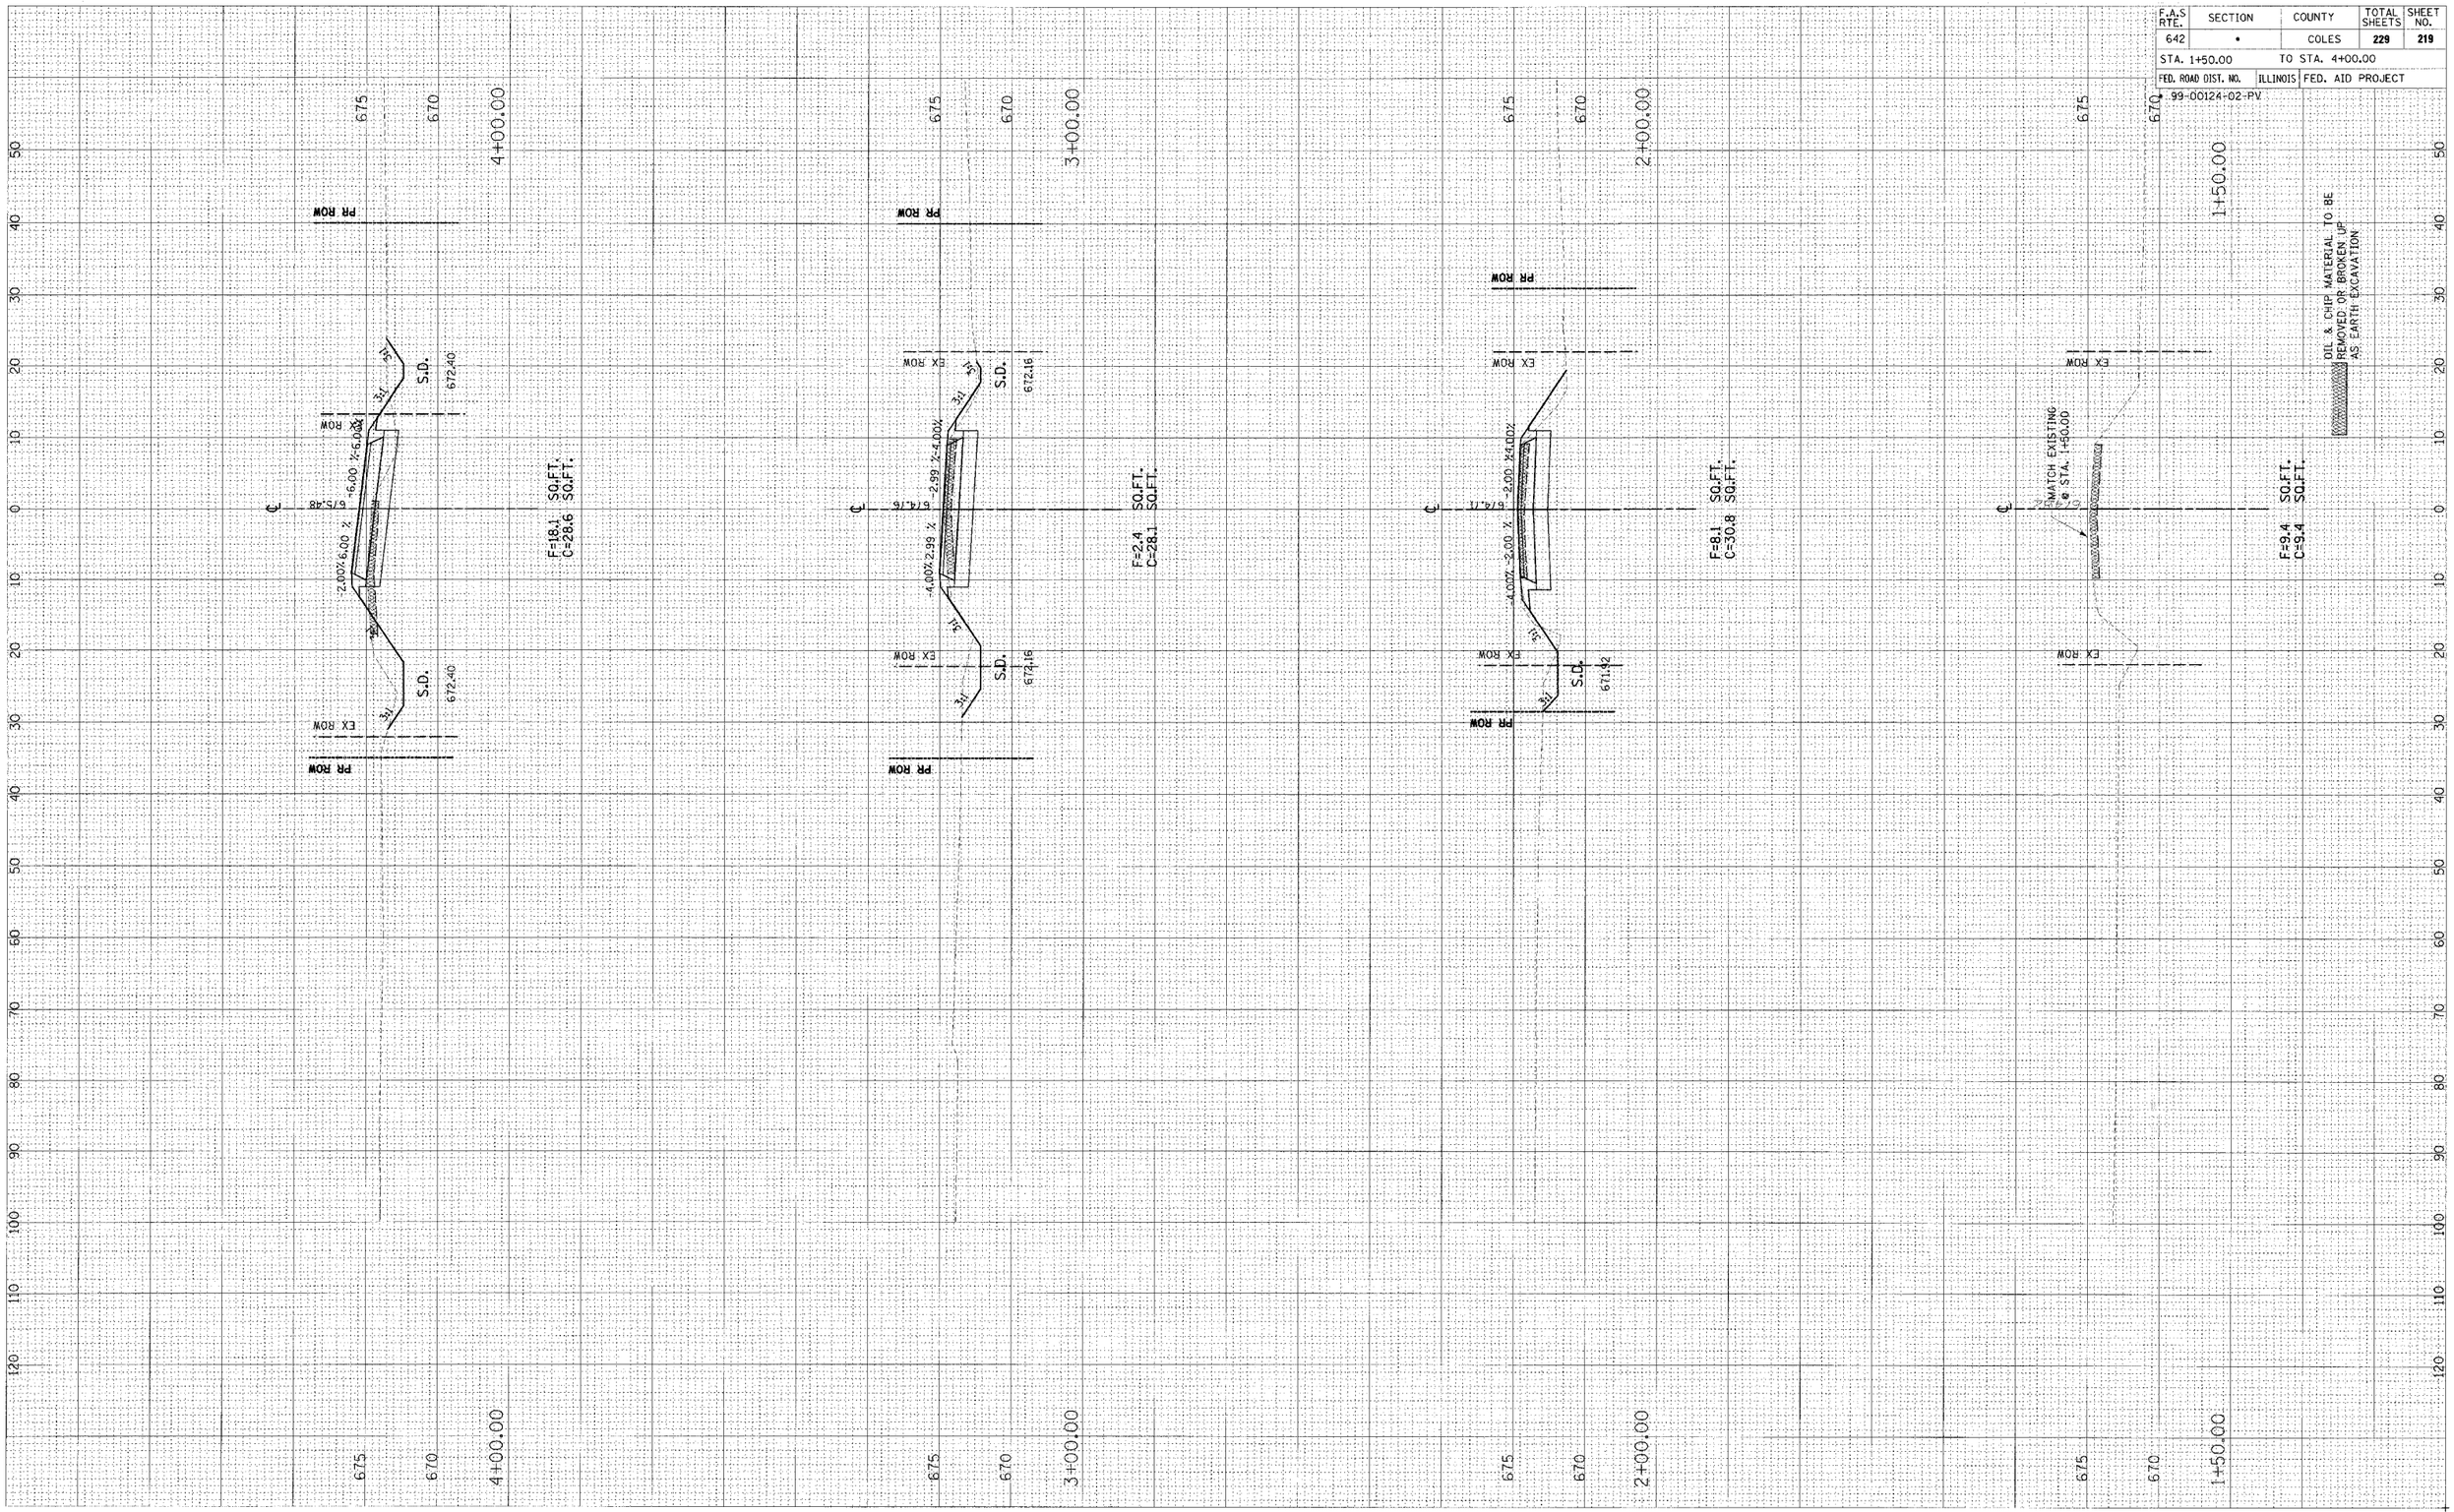

FINAL SURVEY | NOTE BOOK NO. | SURVEYED | PLOTTED | TEMPLATE | AREAS | AREAS CHECKED | BY | DATE

ORIGINAL SURVEY | NOTE BOOK NO. | SURVEYED | PLOTTED | TEMPLATE | AREAS | AREAS CHECKED | BY | DATE

© Copyright Hanson Professional Services Inc. 2005

HANSON

CO. RD. 870E