STATE OF ILLINOIS
DEPARTMENT OF TRANSPORTATION

ROUTE NO.	SECTION	COUNTY	TOTAL SHEETS	SHEET NO.
F.A.U. 328	109 BR-1	WHITE	21	15
FED. ROAD DIST. NO. 7	ILLINOIS	FED. AID PROJECT-		

SHEET NO. 6
12 SHEETS

Contract #94434

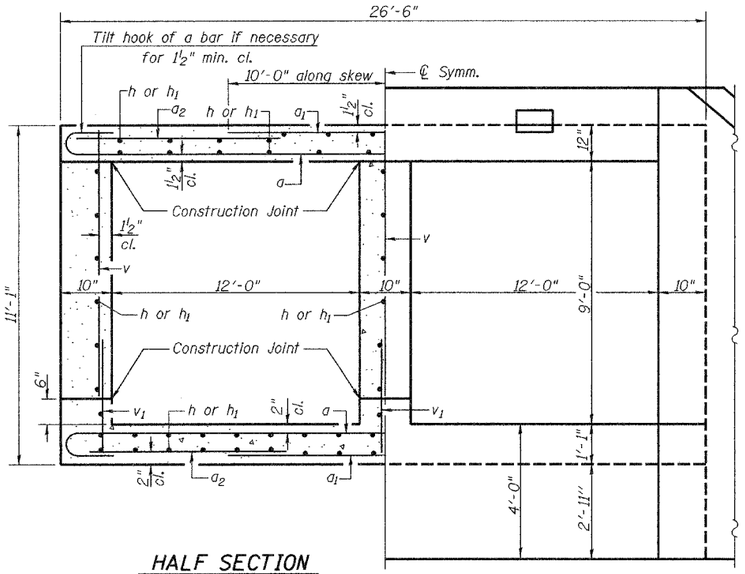

HALF SECTION THRU BARREL

HALF END ELEVATION

(Dimensions ar Rt. L's except as shown)

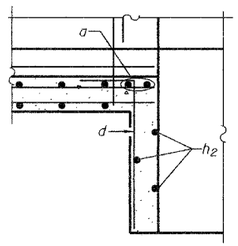

DETAIL "B"

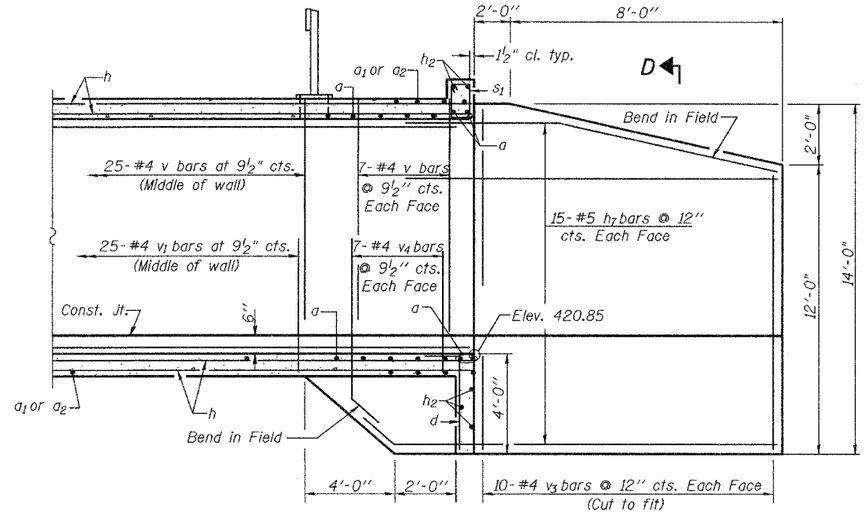

SECTION C-C
Deflector Wall

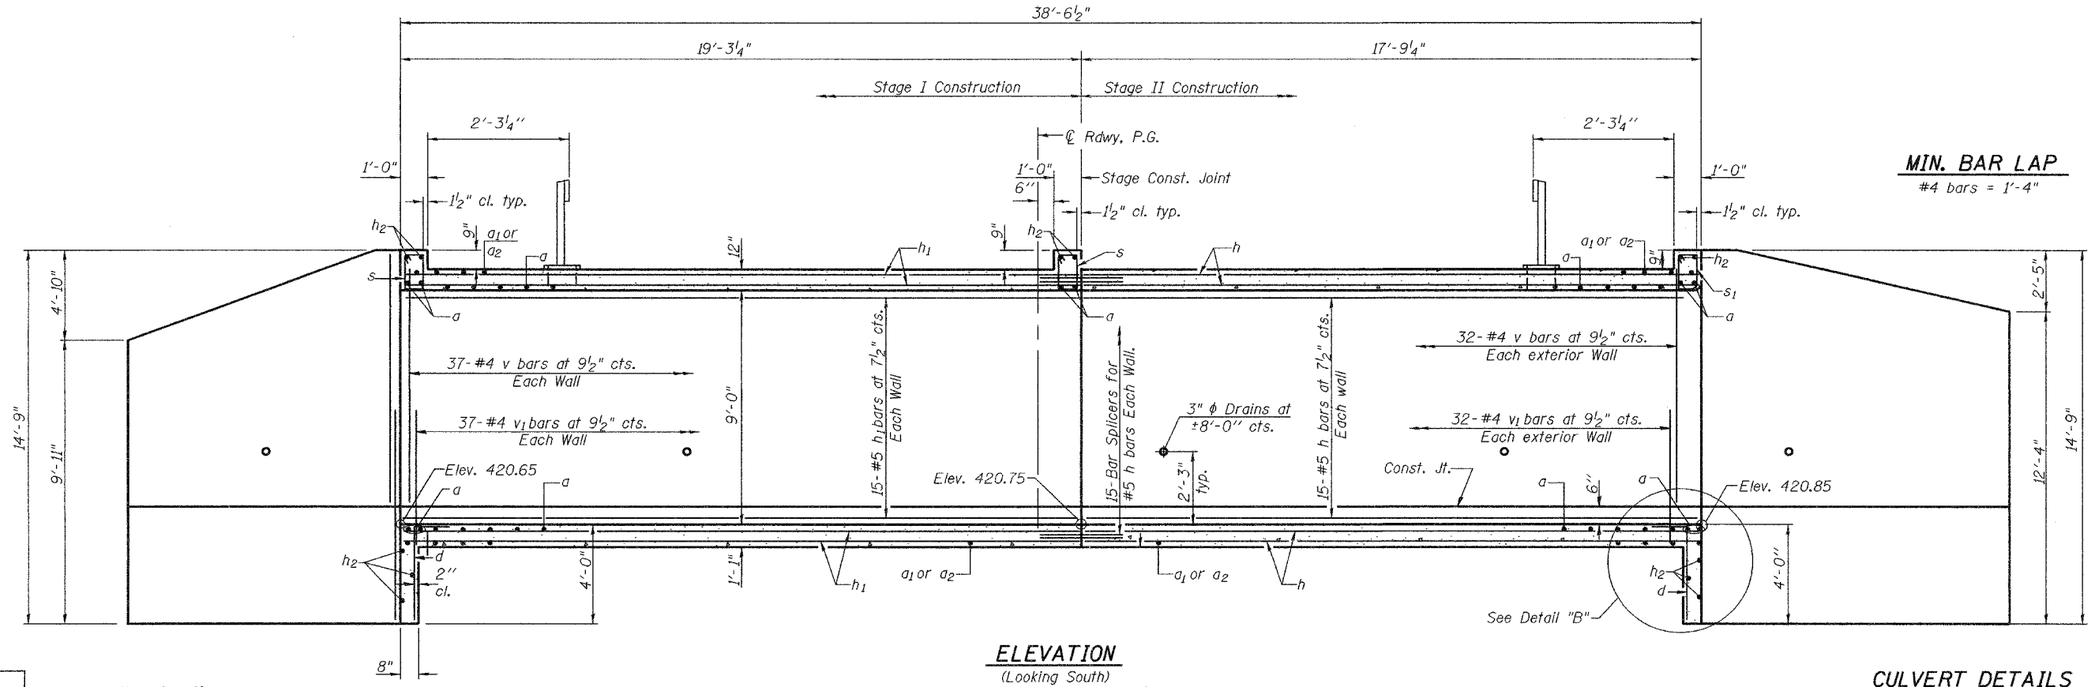

ELEVATION
(Looking South)
(Dimensions are at right angles to ℄ Roadway)

MIN. BAR LAP
#4 bars = 1'-4"

DESIGNED	Patrick M Petrone
CHECKED	Phillip R Litchfield
DRAWN	R. Sommer
CHECKED	PMP/PRL

November 10 2005
EXAMINED Thomas J. Domagalski
ENGINEER OF BRIDGE DESIGN
PASSED Ralph E. Anderson
ENGINEER OF BRIDGES AND STRUCTURES

Notes:
See sheet 4 & 5 of 12 for Slab Details.
See sheet 8 of 12 for Wingwall Details.
See sheet 7 of 12 for Bill of Material.
See sheet 11 of 12 for Bar Splicer Details.
See sheet 7 of 12 for Section D-D.

CULVERT DETAILS
F.A.P. RT. 328 SEC. 109B-1
WHITE COUNTY
STATION 74+70.00
STRUCTURE No. 097-2012

...\projects\pw00005\097-2012.dgn 13/10/2005 2:20:26 PM