CONTRACT NO. 94771

F.A.P RTE.	SECTION	COUNTY	TOTAL SHEETS	SHEET NO.
855	11B-1	WHITE	25	22

STA. 282+84.19 TO STA.283+50.00

FED. ROAD DIST. NO. | ILLINOIS | FED. AID PROJECT

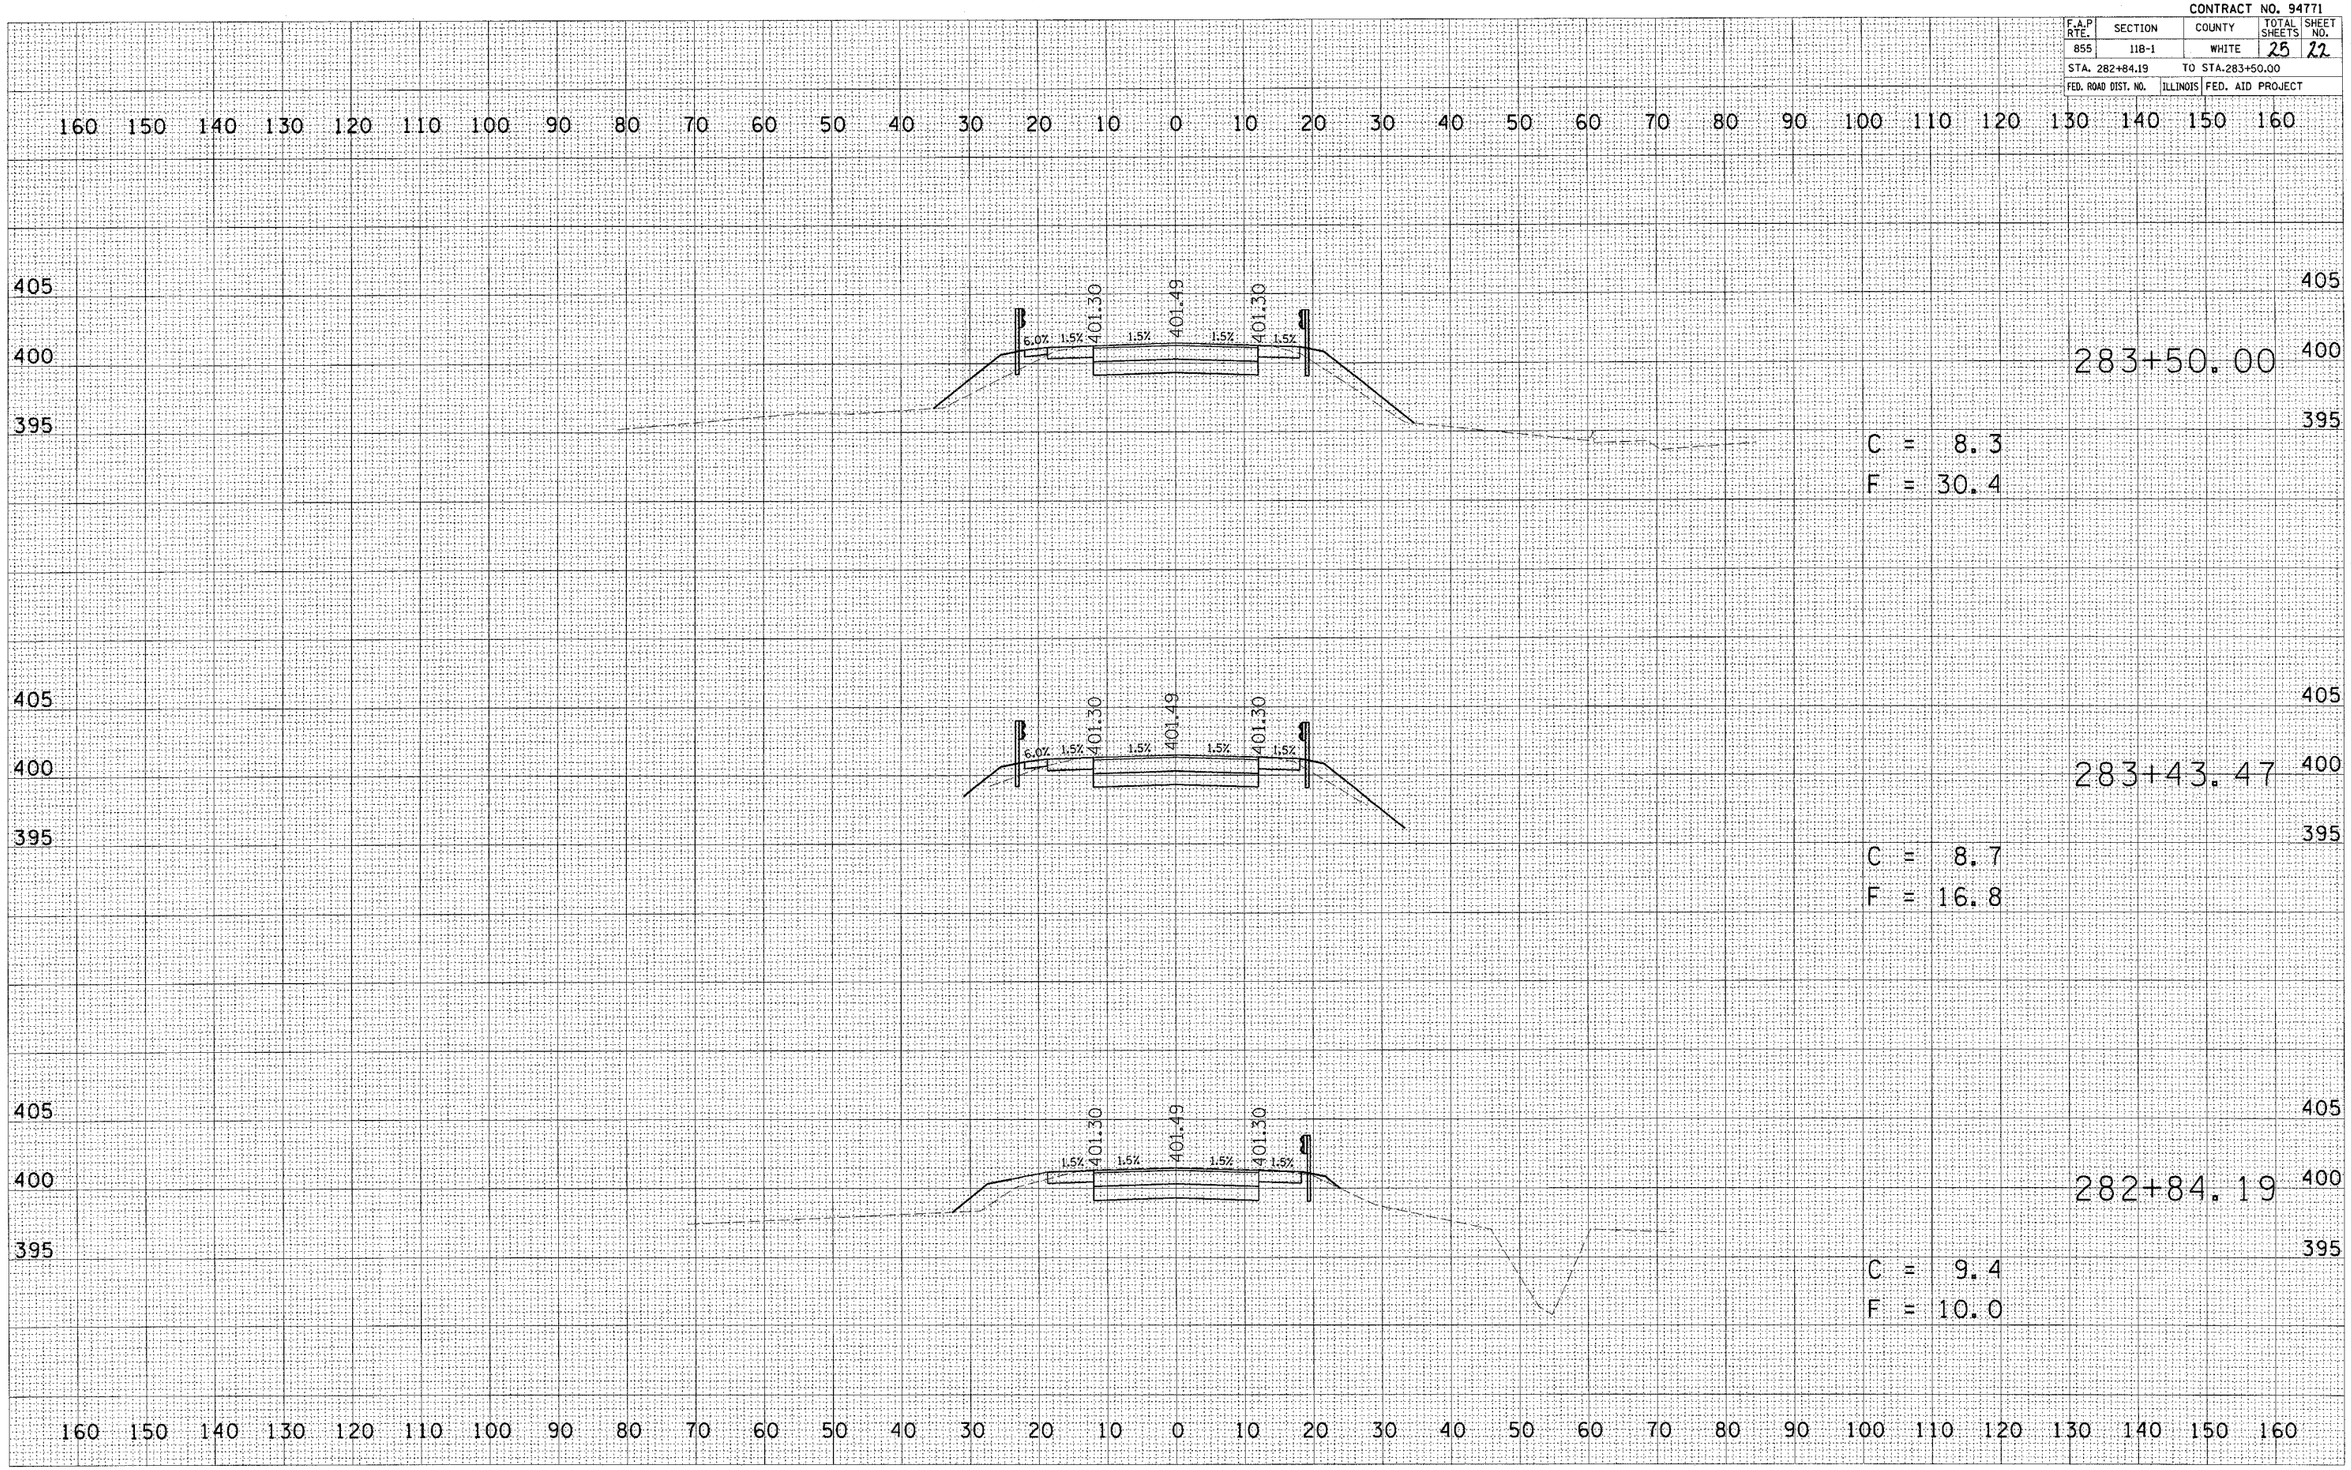

FINAL SURVEY		BY	DATE
NOTE BOOK NO.	SURVEYED ____ PLOTTED ____ TEMPLATE ____ AREAS ____ AREAS CHECKED ____		

ORIGINAL SURVEY		BY	DATE
NOTE BOOK NO.	SURVEYED ____ PLOTTED ____ TEMPLATE ____ AREAS ____ AREAS CHECKED ____		

PLOT DATE = $DATE$
FILE NAME = $FILEL$
PLOT SCALE = $SCALEL$
USER NAME = $USER$

STATION 282+84.19 TO STATION 283+50.00