CONTRACT NO. 98924

F.A. RTE.	SECTION	COUNTY	TOTAL SHEETS	SHEET NO.
*	**	VARIOUS	38	42

STA. 753+00 TO STA. 754+00

* VARIOUS ** D-9 CONT. MAINT. FY 06-3

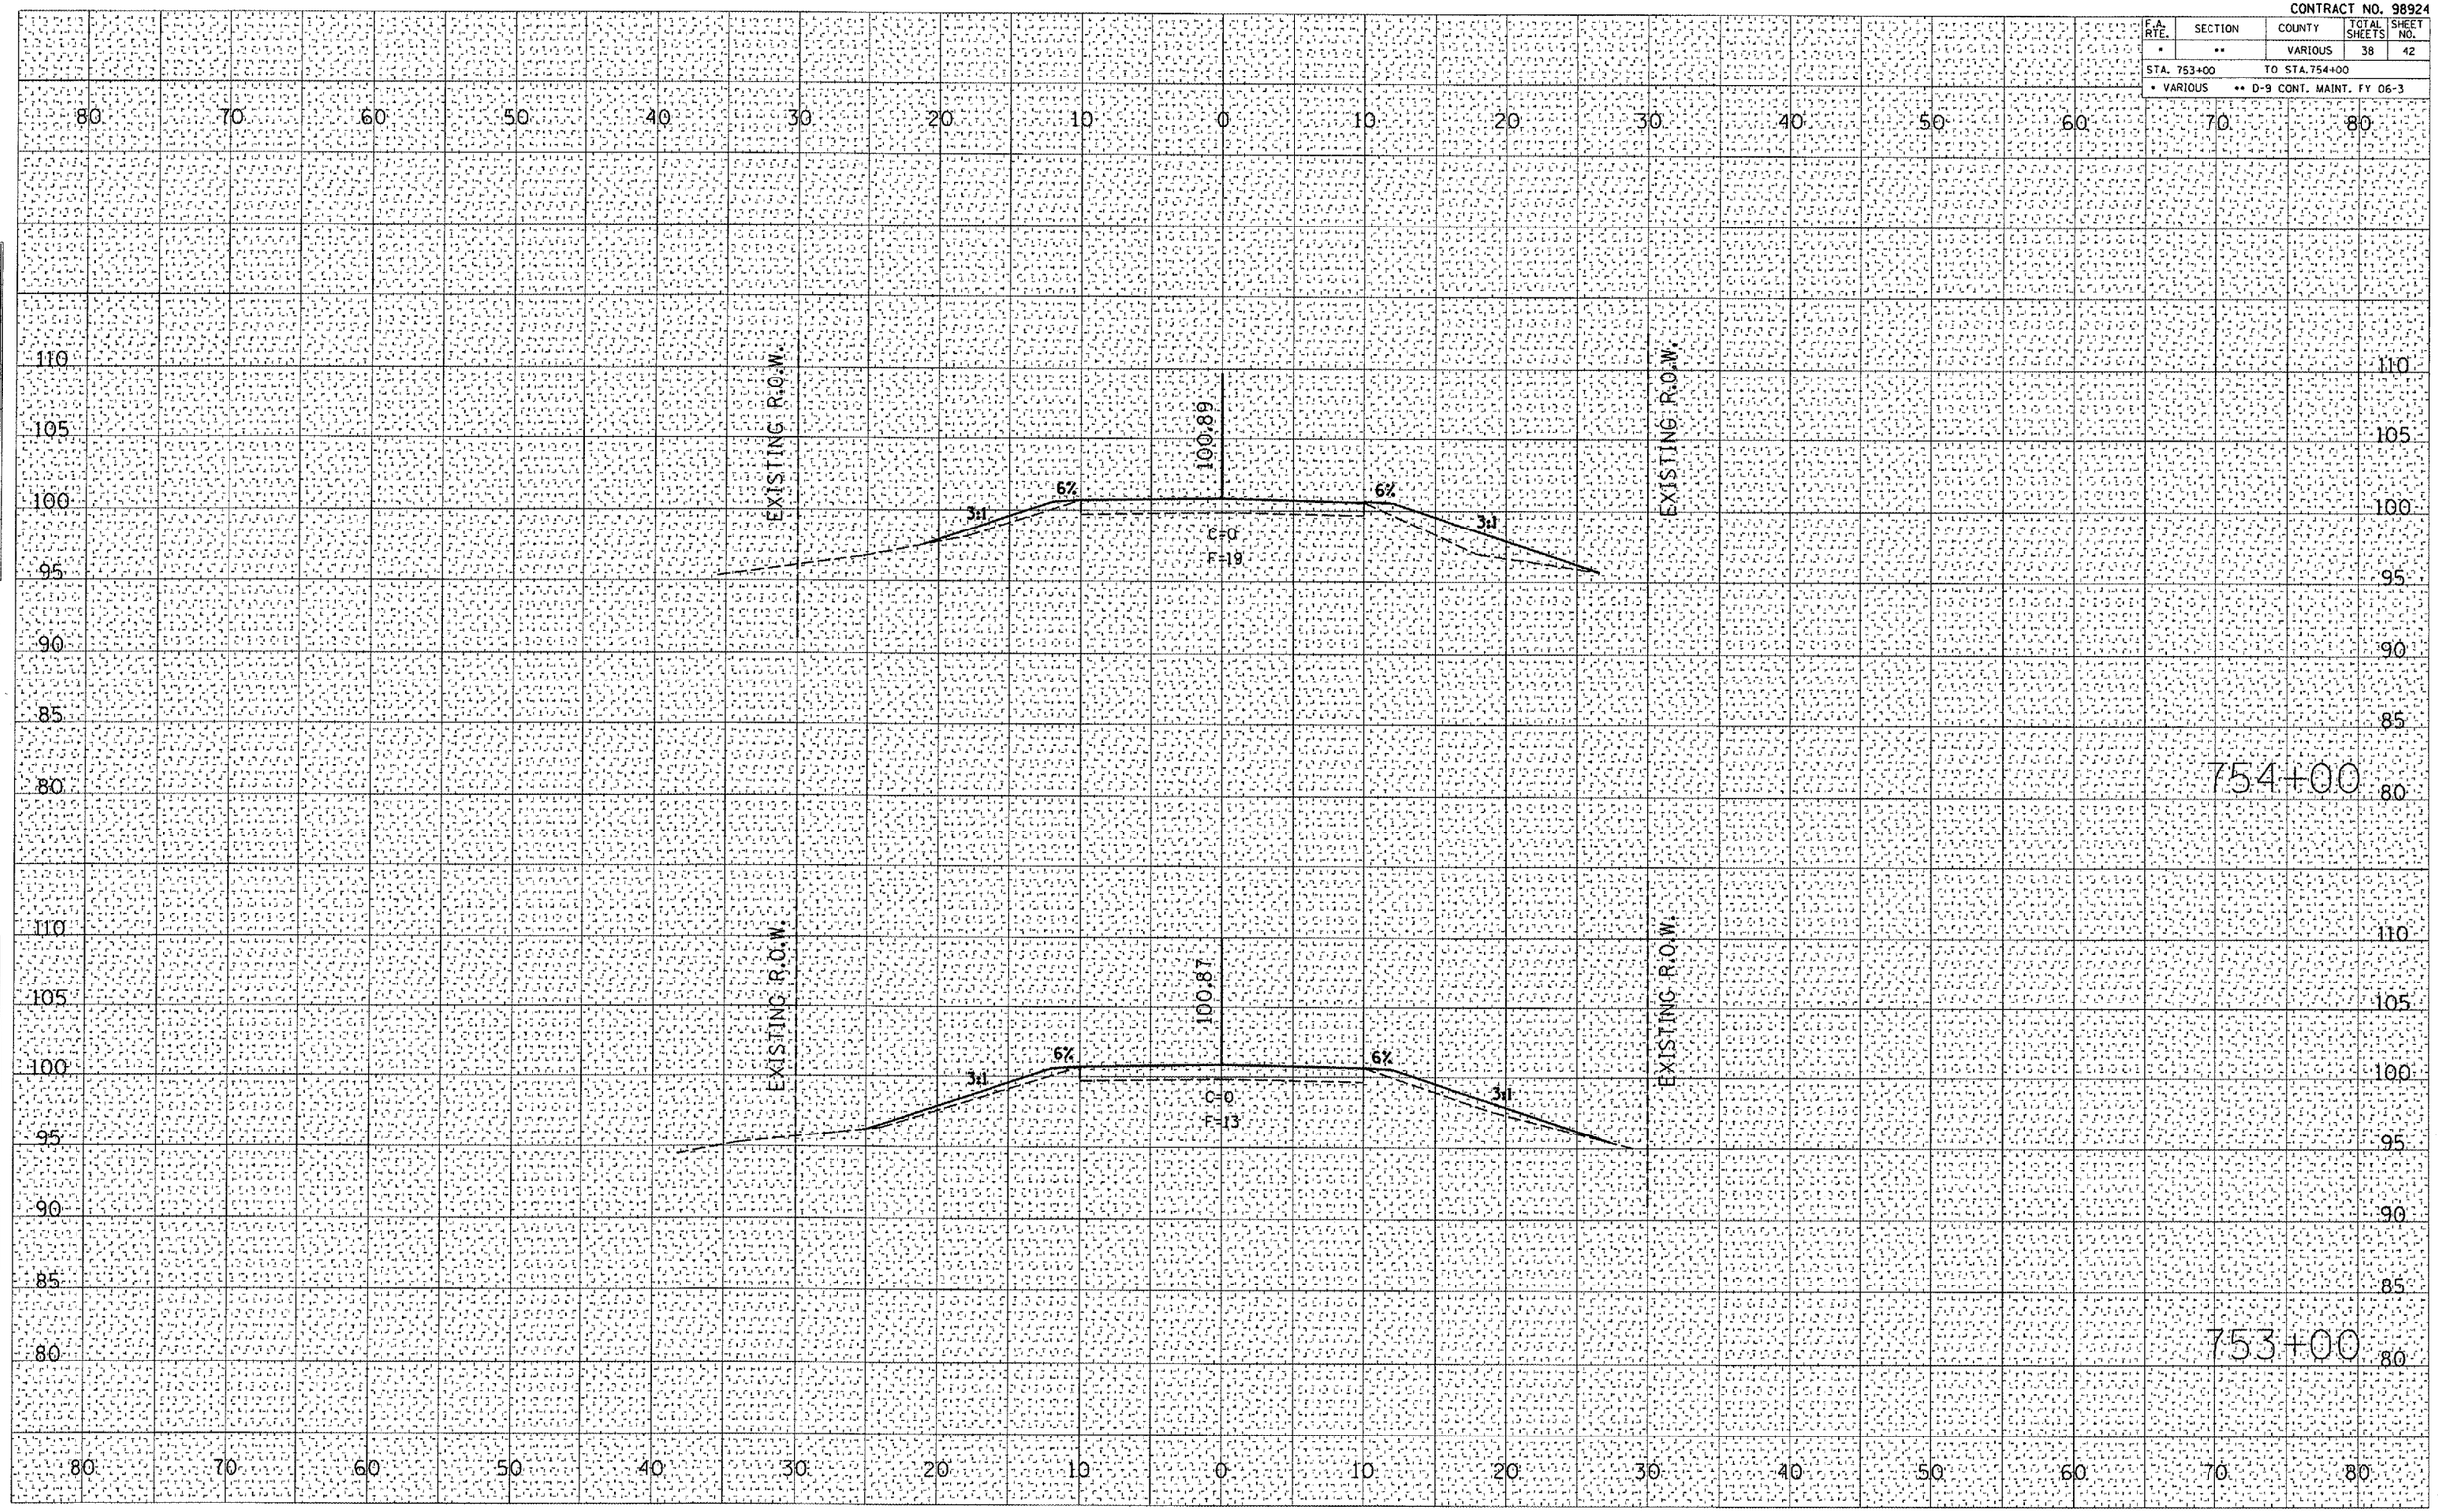

OLD US 51 - LOCATION #1

FINAL SURVEY | NOTE BOOK | NO. | SURVEYED | PLOTTED | TEMPLATE | AREAS | AREAS CHECKED | BY | DATE

ORIGINAL SURVEY | NOTE BOOK | NO. | SURVEYED | PLOTTED | TEMPLATE | AREAS | AREAS CHECKED | BY | DATE

PLOT DATE = 9/26/2005
FILE NAME = c:\projects\d902905\xsecsheet.dgn
PLOT SCALE = 10.5882 ' / IN.
USER NAME = colemm