CONTRACT NO. 98924

F.A. RTE.	SECTION	COUNTY	TOTAL SHEETS	SHEET NO.
*	**	VARIOUS	39	42

STA. 755+00 TO STA. 756+00

* VARIOUS ** D-9 CONT. MAINT. FY 06-3

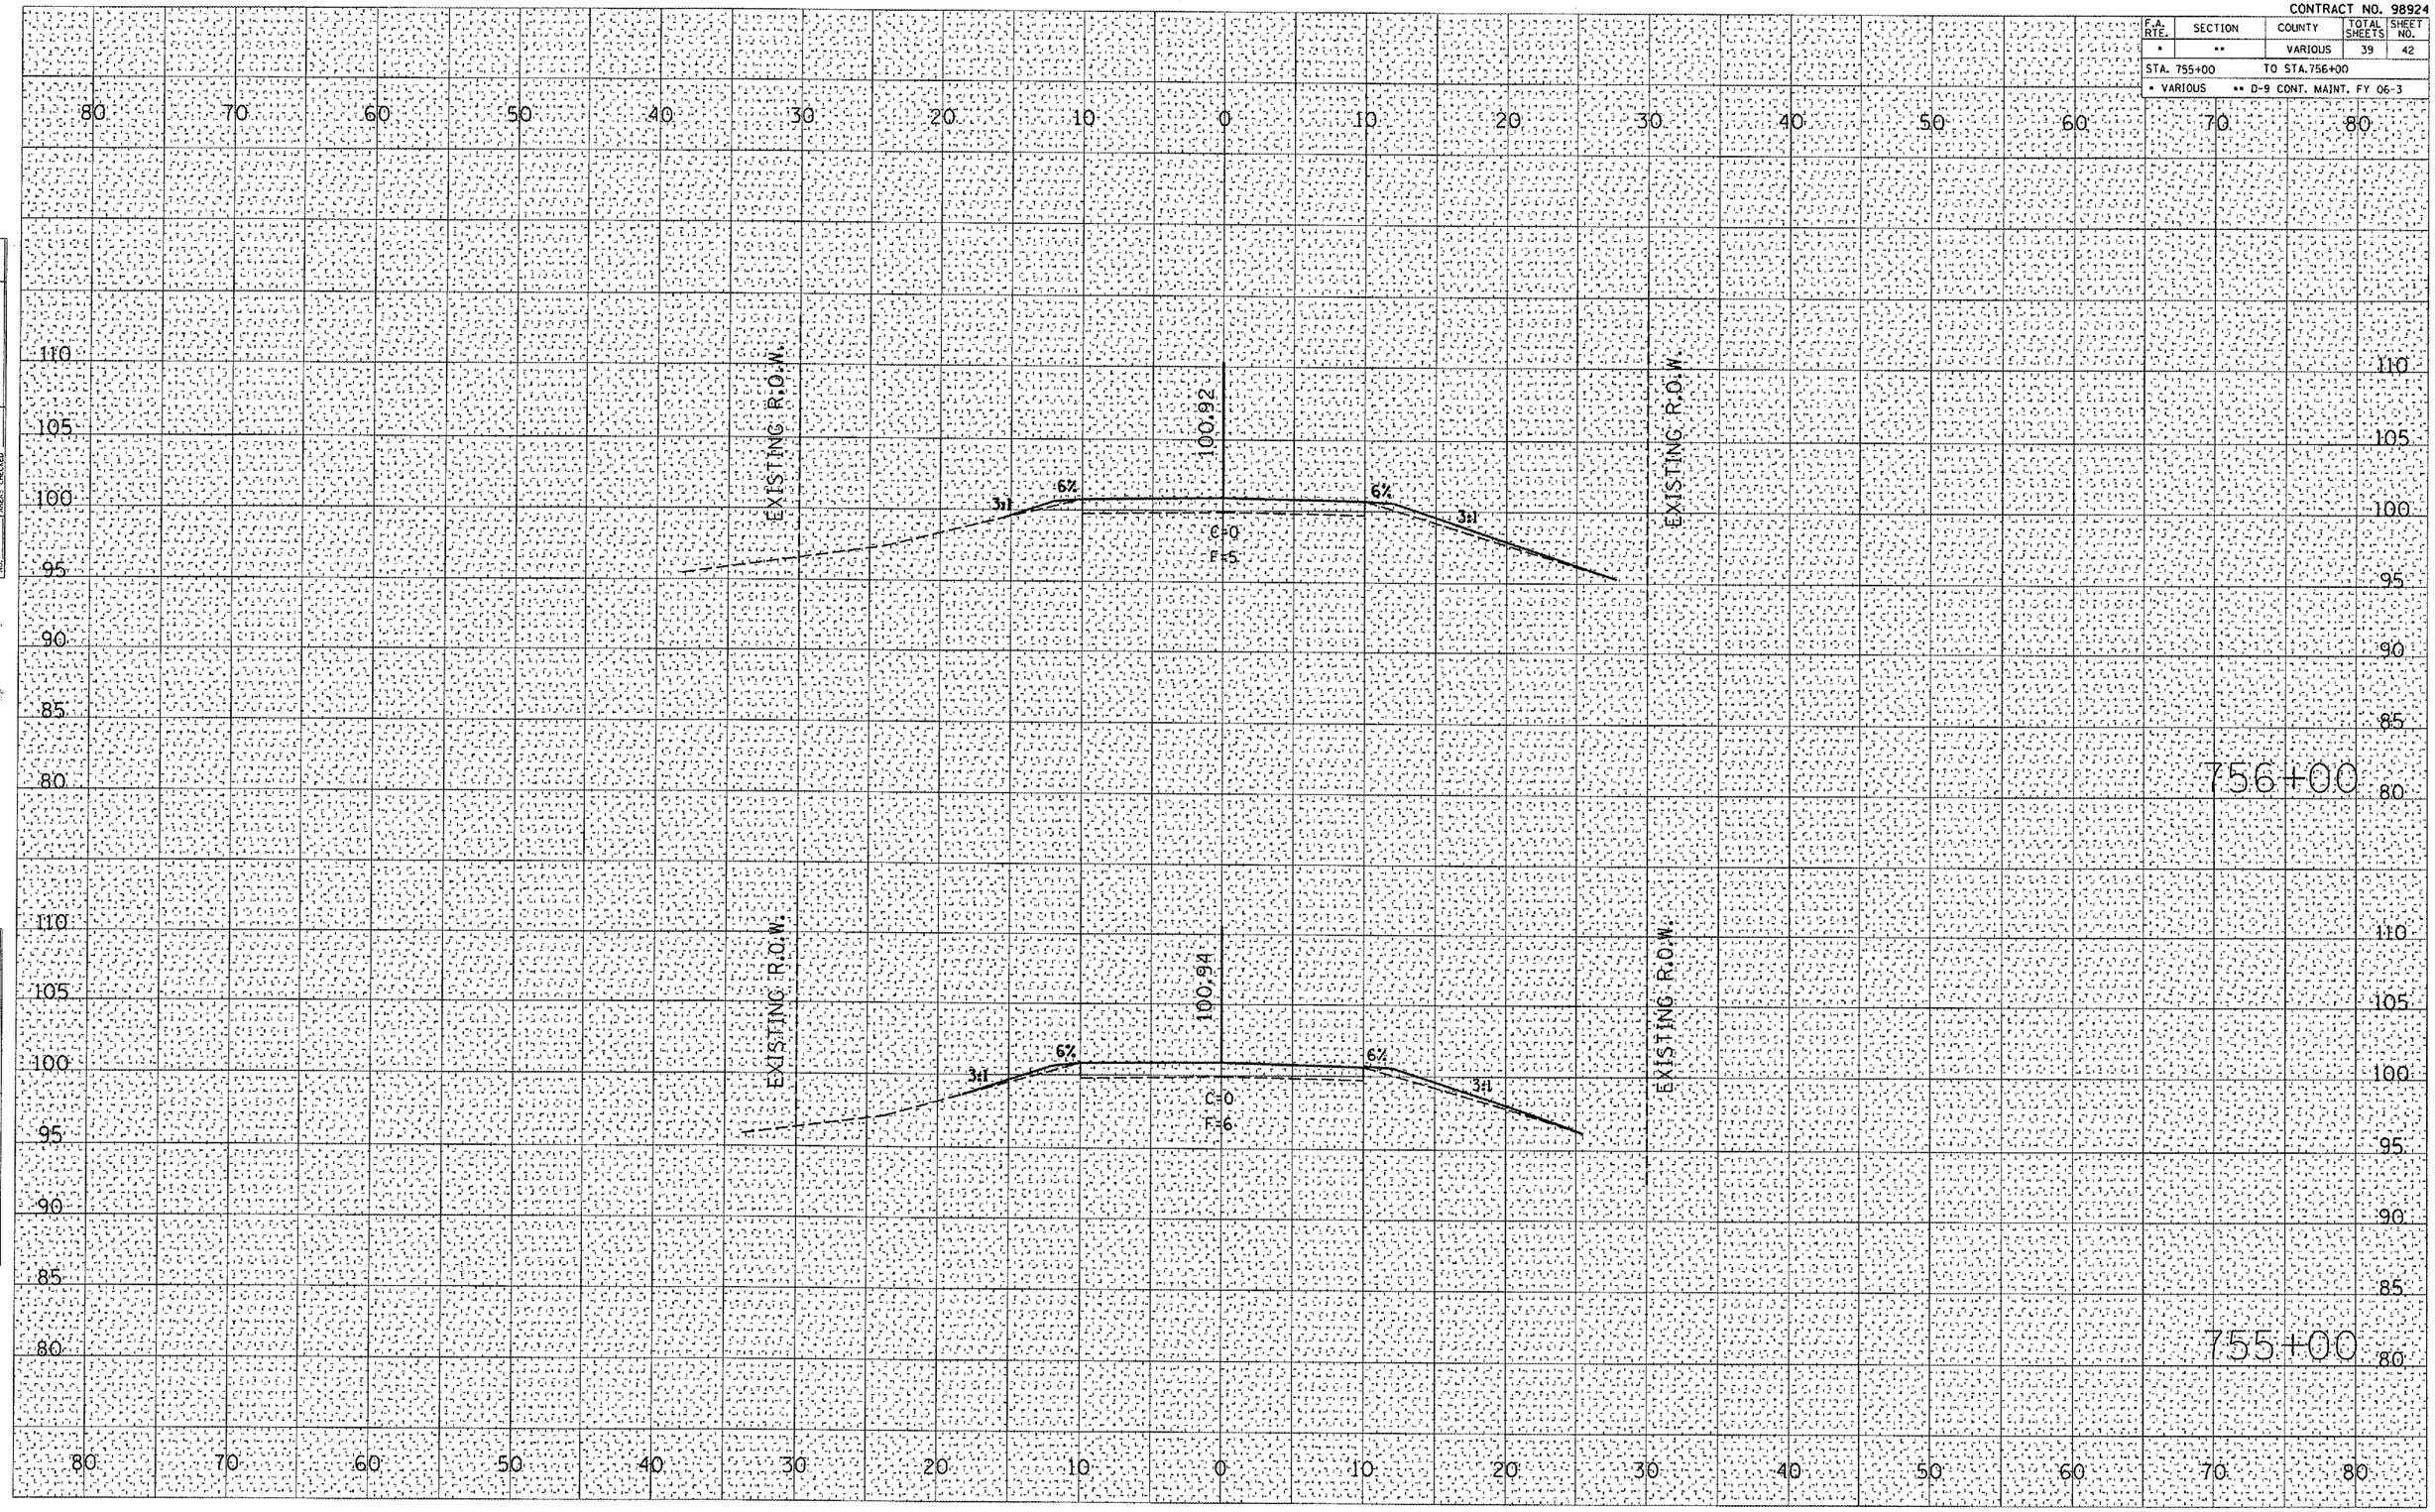

OLD US 51 - LOCATION #1

FINAL SURVEY		BY	DATE
	SURVEYED		
	PLOTTED		
	TEMPLATE		
NOTE BOOK	AREAS		
	AREAS CHECKED		
NO.			

ORIGINAL SURVEY		BY	DATE
	SURVEYED		
	PLOTTED		
	TEMPLATE		
NOTE BOOK	AREAS		
	AREAS CHECKED		
NO.			

PLOT DATE = 9/26/2005
FILE NAME = c:\pwworking\d02\005\sescheetum34.dgn
PLOT SCALE = 20.0000 ' / IN.
USER NAME = colemam