CONTRACT NO. 98924

F.A. RTE.	SECTION	COUNTY	TOTAL SHEETS	SHEET NO.
*	**	VARIOUS	41	42

STA. 759+00 TO STA.760+00

* VARIOUS ** 0-9 CONT. MAINT. FY 06-3

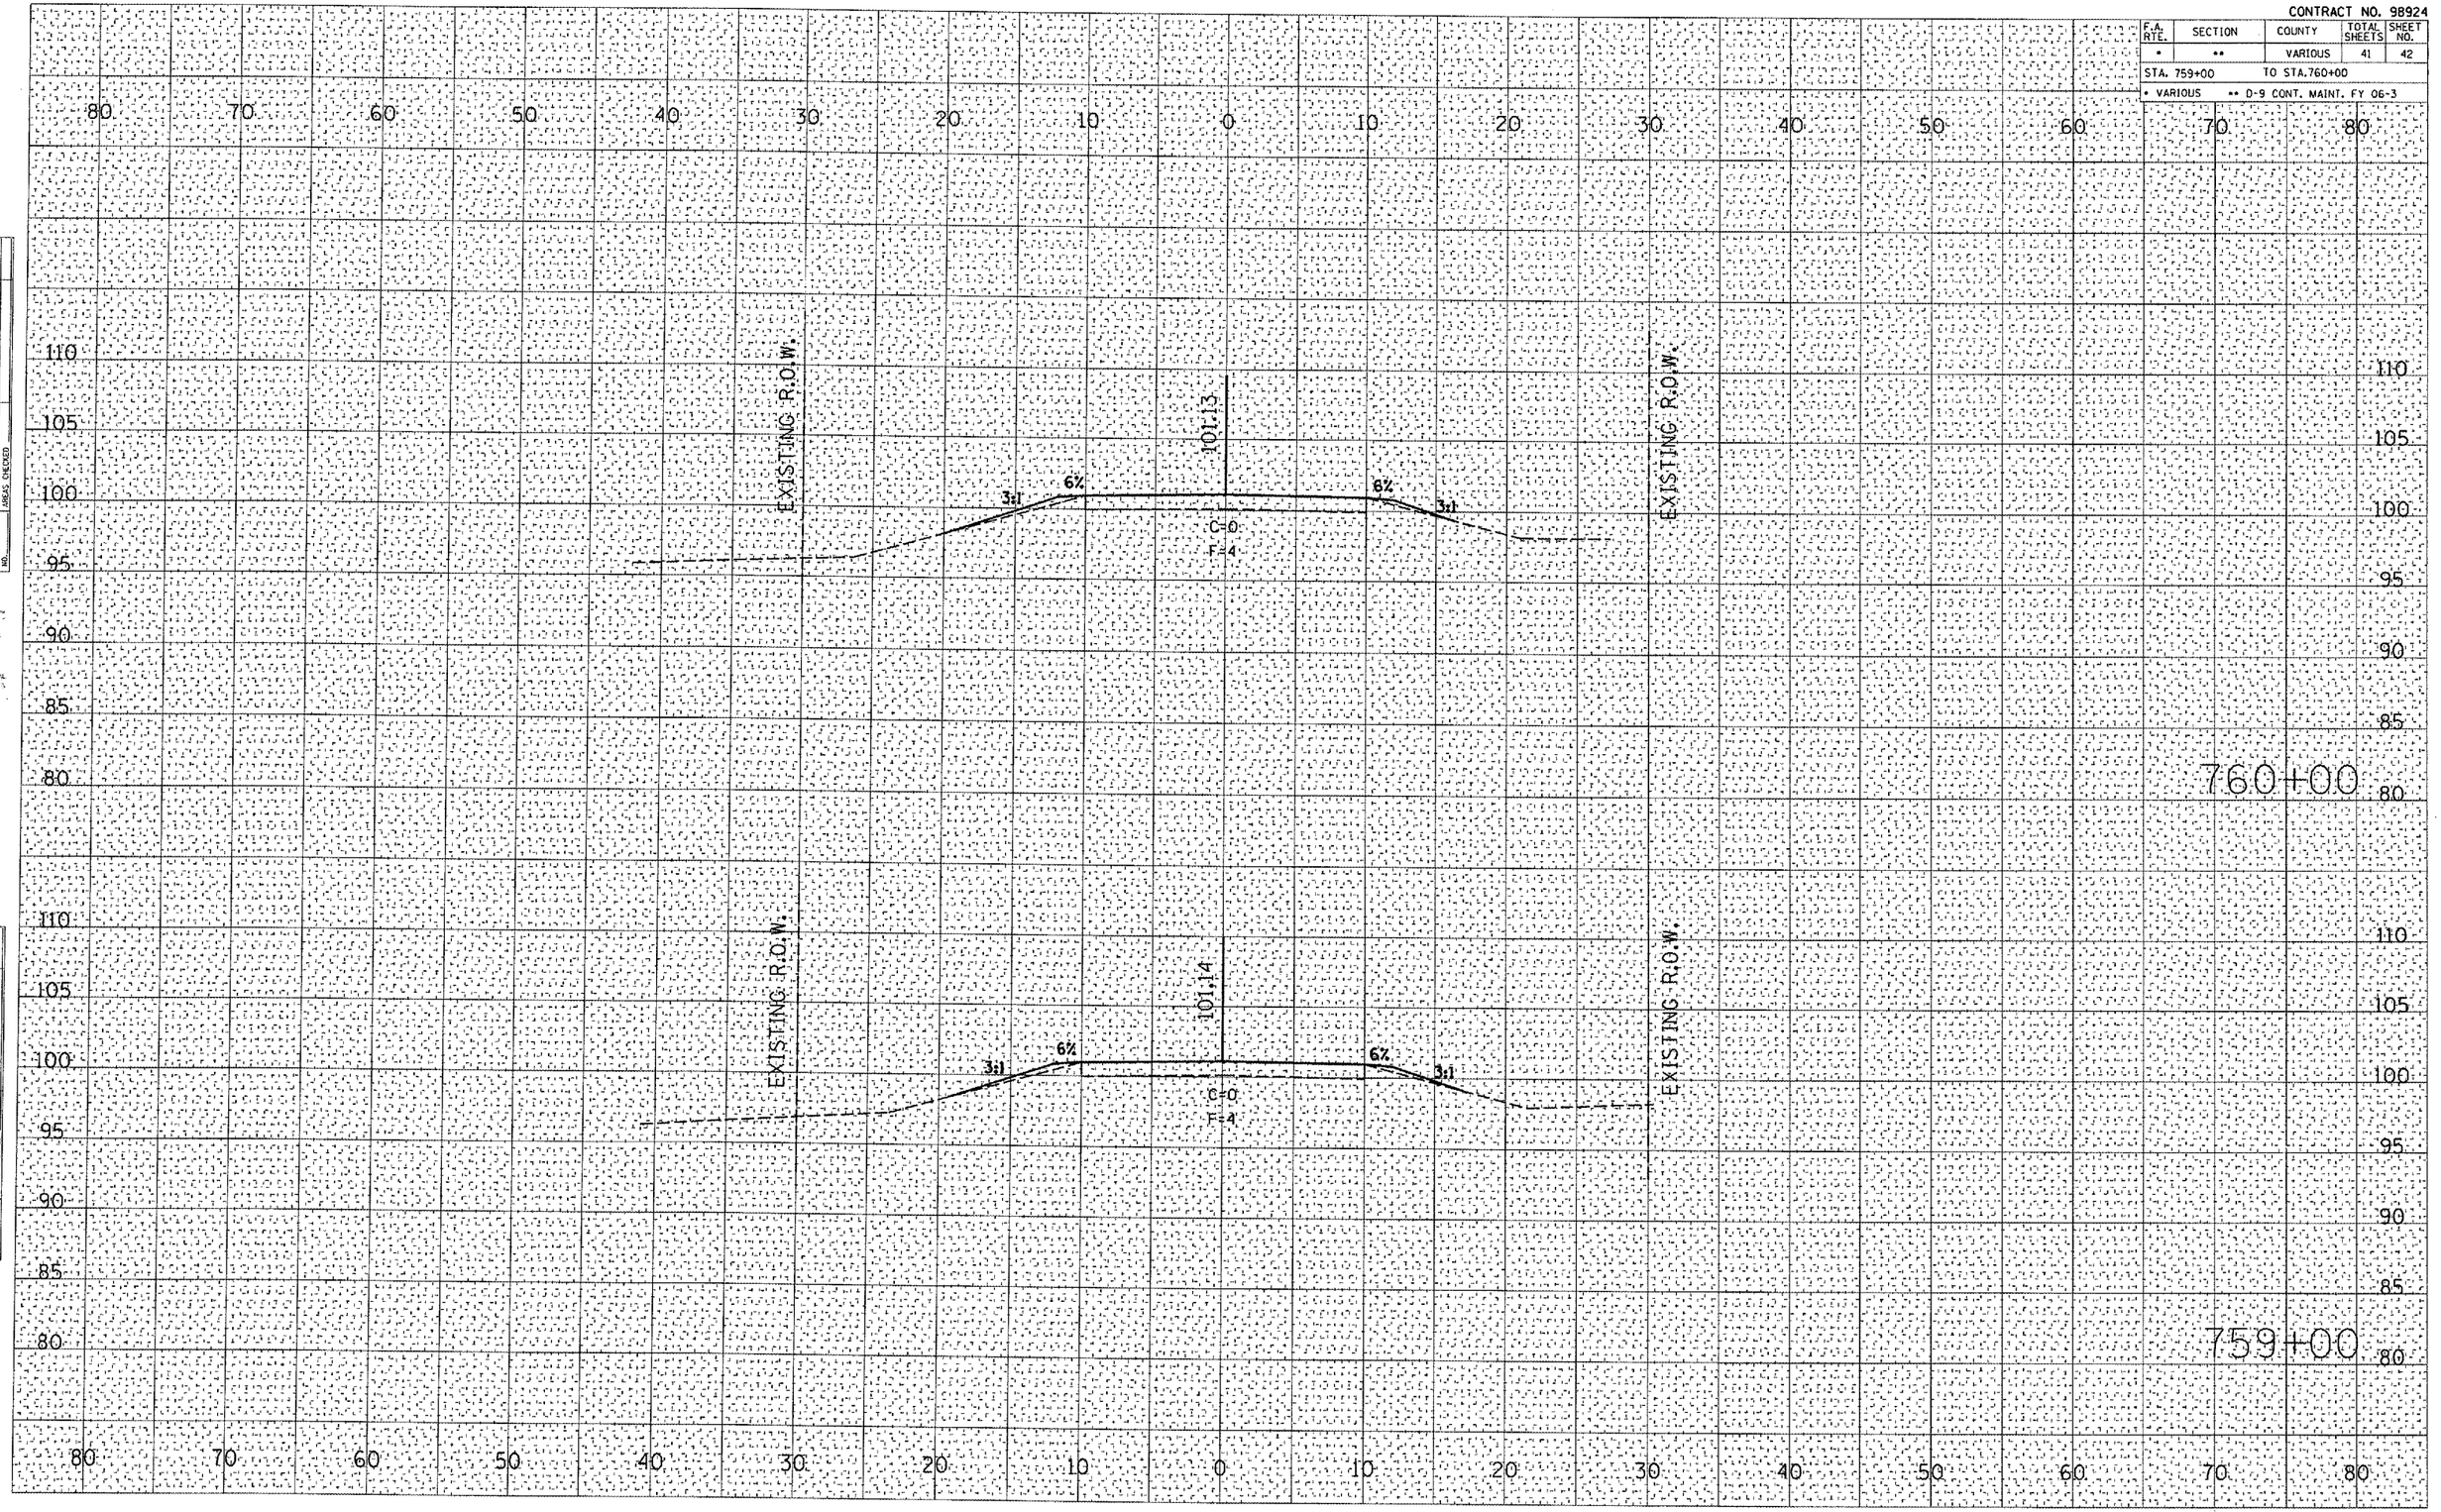

FINAL SURVEY — NOTE BOOK NO. — SURVEYED — PLOTTED — TOPOGRAPHY — AREAS — AREAS CHECKED — BY — DATE

ORIGINAL SURVEY — NOTE BOOK NO. — SURVEYED — PLOTTED — TOPOGRAPHY — AREAS — AREAS CHECKED — BY — DATE

PLOT DATE = 9/26/2005
FILE NAME = c:\projects\sr982005\xsections\sr982005.dgn
PLOT SCALE = 10.5882 ' / IN.
USER NAME = coleman

OLD US 51 - LOCATION #1