CONTRACT NO. 98940
ROUTE FAI-57
(02-1B-1) P1
ALEXANDER COUNTY
SHEET 29 OF 67

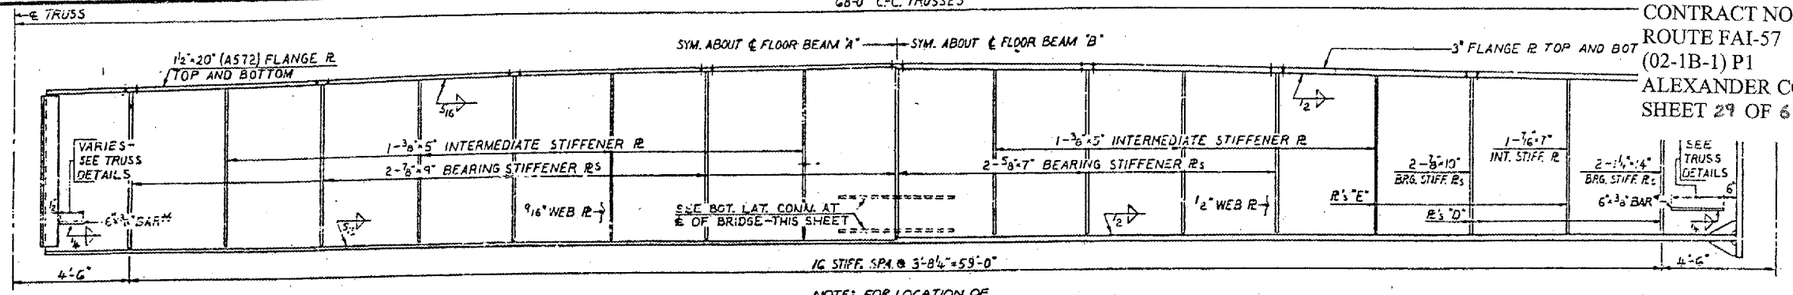

HALF ELEVATION INTERMEDIATE FLOOR BEAM "A"
SCALE: ⅜"=1'-0"

NOTE: FOR LOCATION OF FLOOR BEAMS "A" & "B" SEE FRAMING PLAN, SHT. 49

HALF ELEVATION INTERMEDIATE FLOOR BEAM "B"
SCALE: ⅜"=1'-0"

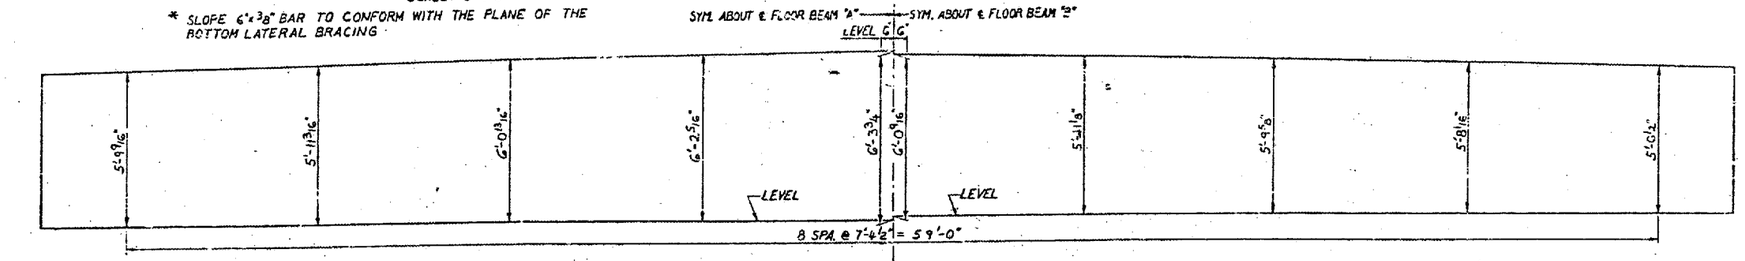

WEB PLATE OFFSETS CAMBERED FOR CROWN & TOTAL DEAD LOAD DEFLECTIONS OF FLOOR BEAMS "A" & "B"

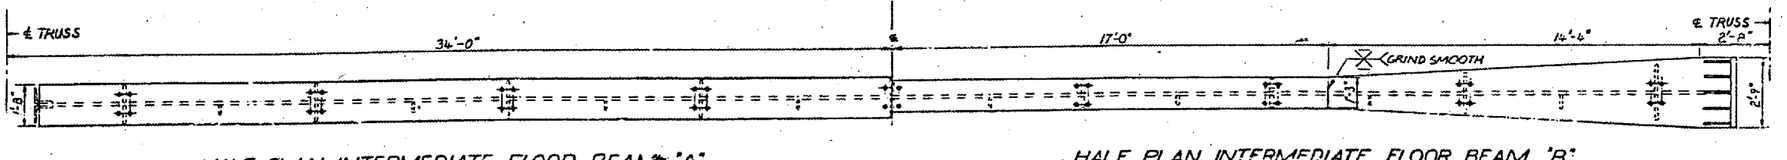

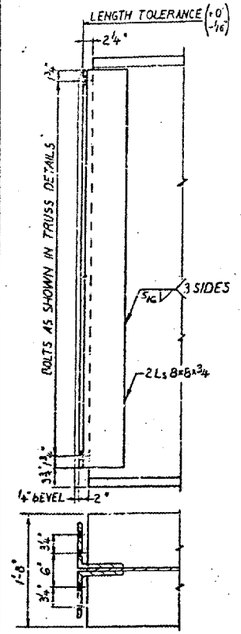

FLOOR BEAM "A" CONNECTION
(LATERAL ℞s NOT SHOWN)
SCALE: 1"=1'-0"

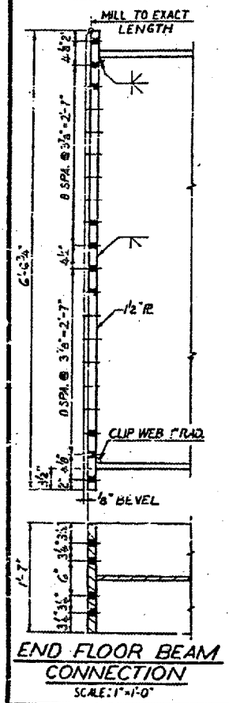

END FLOOR BEAM CONNECTION
SCALE: 1"=1'-0"

HALF PLAN INTERMEDIATE FLOOR BEAM "A"
(LATERAL ℞s NOT SHOWN)
SCALE: ⅜"=1'-0"

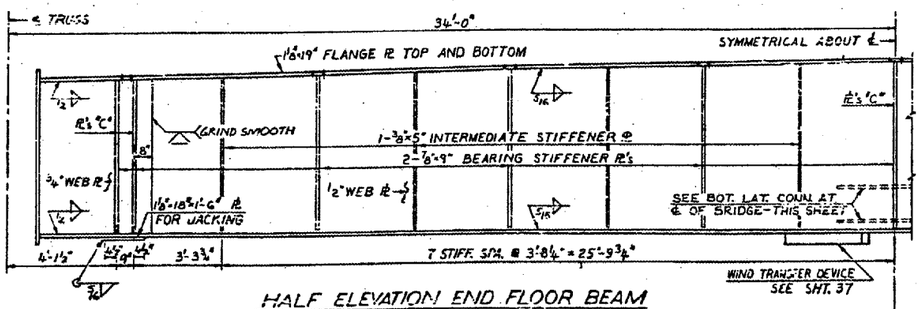

HALF ELEVATION END FLOOR BEAM
SCALE: ⅜"=1'-0"

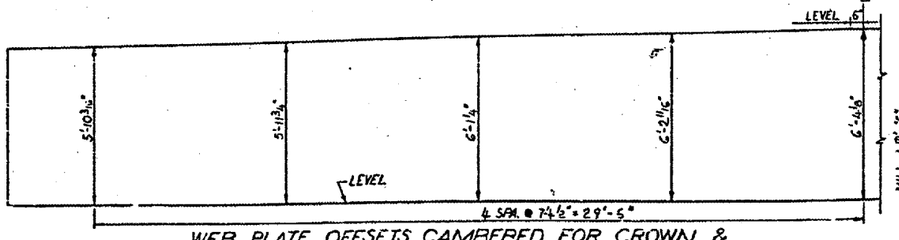

WEB PLATE OFFSETS CAMBERED FOR CROWN & TOTAL DEAD LOAD DEFLECTION OF END FLOOR BEAM

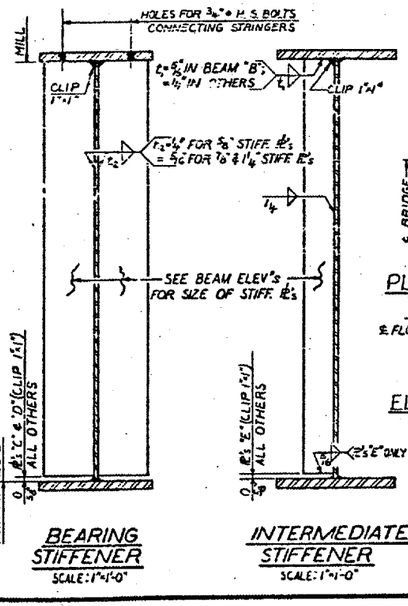

BEARING STIFFENER
SCALE: 1"=1'-0"

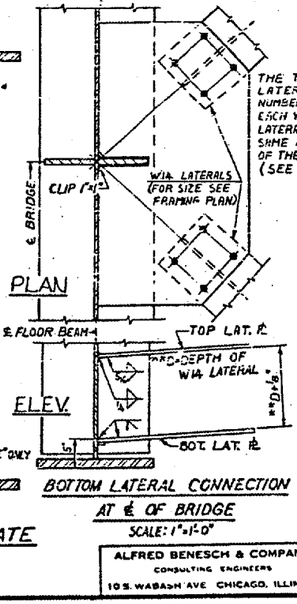

THE THICKNESS OF THE LATERAL ℞s AND THE NUMBER OF BOLTS CONNECTING EACH W1A LATERAL TO THE LATERAL ℞s SHALL BE THE SAME AS AT THE CONNECTION OF THE LATERAL TO THE TRUSS. (SEE TRUSS DETAILS)

INTERMEDIATE STIFFENER
SCALE: 1"=1'-0"

BOTTOM LATERAL CONNECTION AT ℄ OF BRIDGE
SCALE: 1"=1'-0"

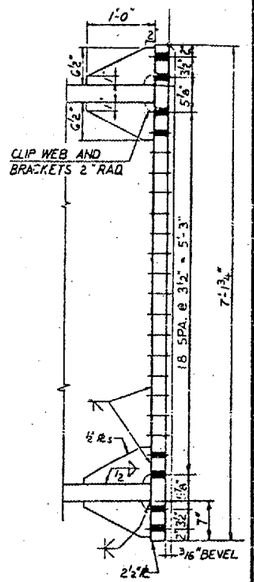

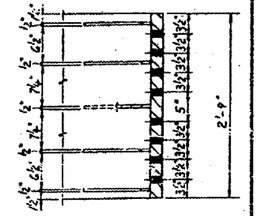

FLOOR BEAM "B" CONNECTION
(LATERAL ℞s NOT SHOWN)
SCALE: 1"=1'-0"

NOTES:
ALL MATERIAL ASTM A36 UNLESS NOTED.
1

1 BRIDGE NO. 1
STRUCTURE NO. 002-0022
FOR INFORMATION ONLY

ALFRED BENESCH & COMPANY
CONSULTING ENGINEERS
105 S. WABASH AVE. CHICAGO, ILLINOIS

FLOOR BEAMS - SPANS 12, 13 & ...
F. A. I. RTE. 57 OVER THE MISSISSIPPI RIVER
PROJECT I-57-9(5)0
SECTION (02-1B-1)D
ALEXANDER COUNTY, ILLINOIS
MISSISSIPPI COUNTY, MISSOURI
STA. 1141 + 84.75 TO STA. 1182 + 75.25