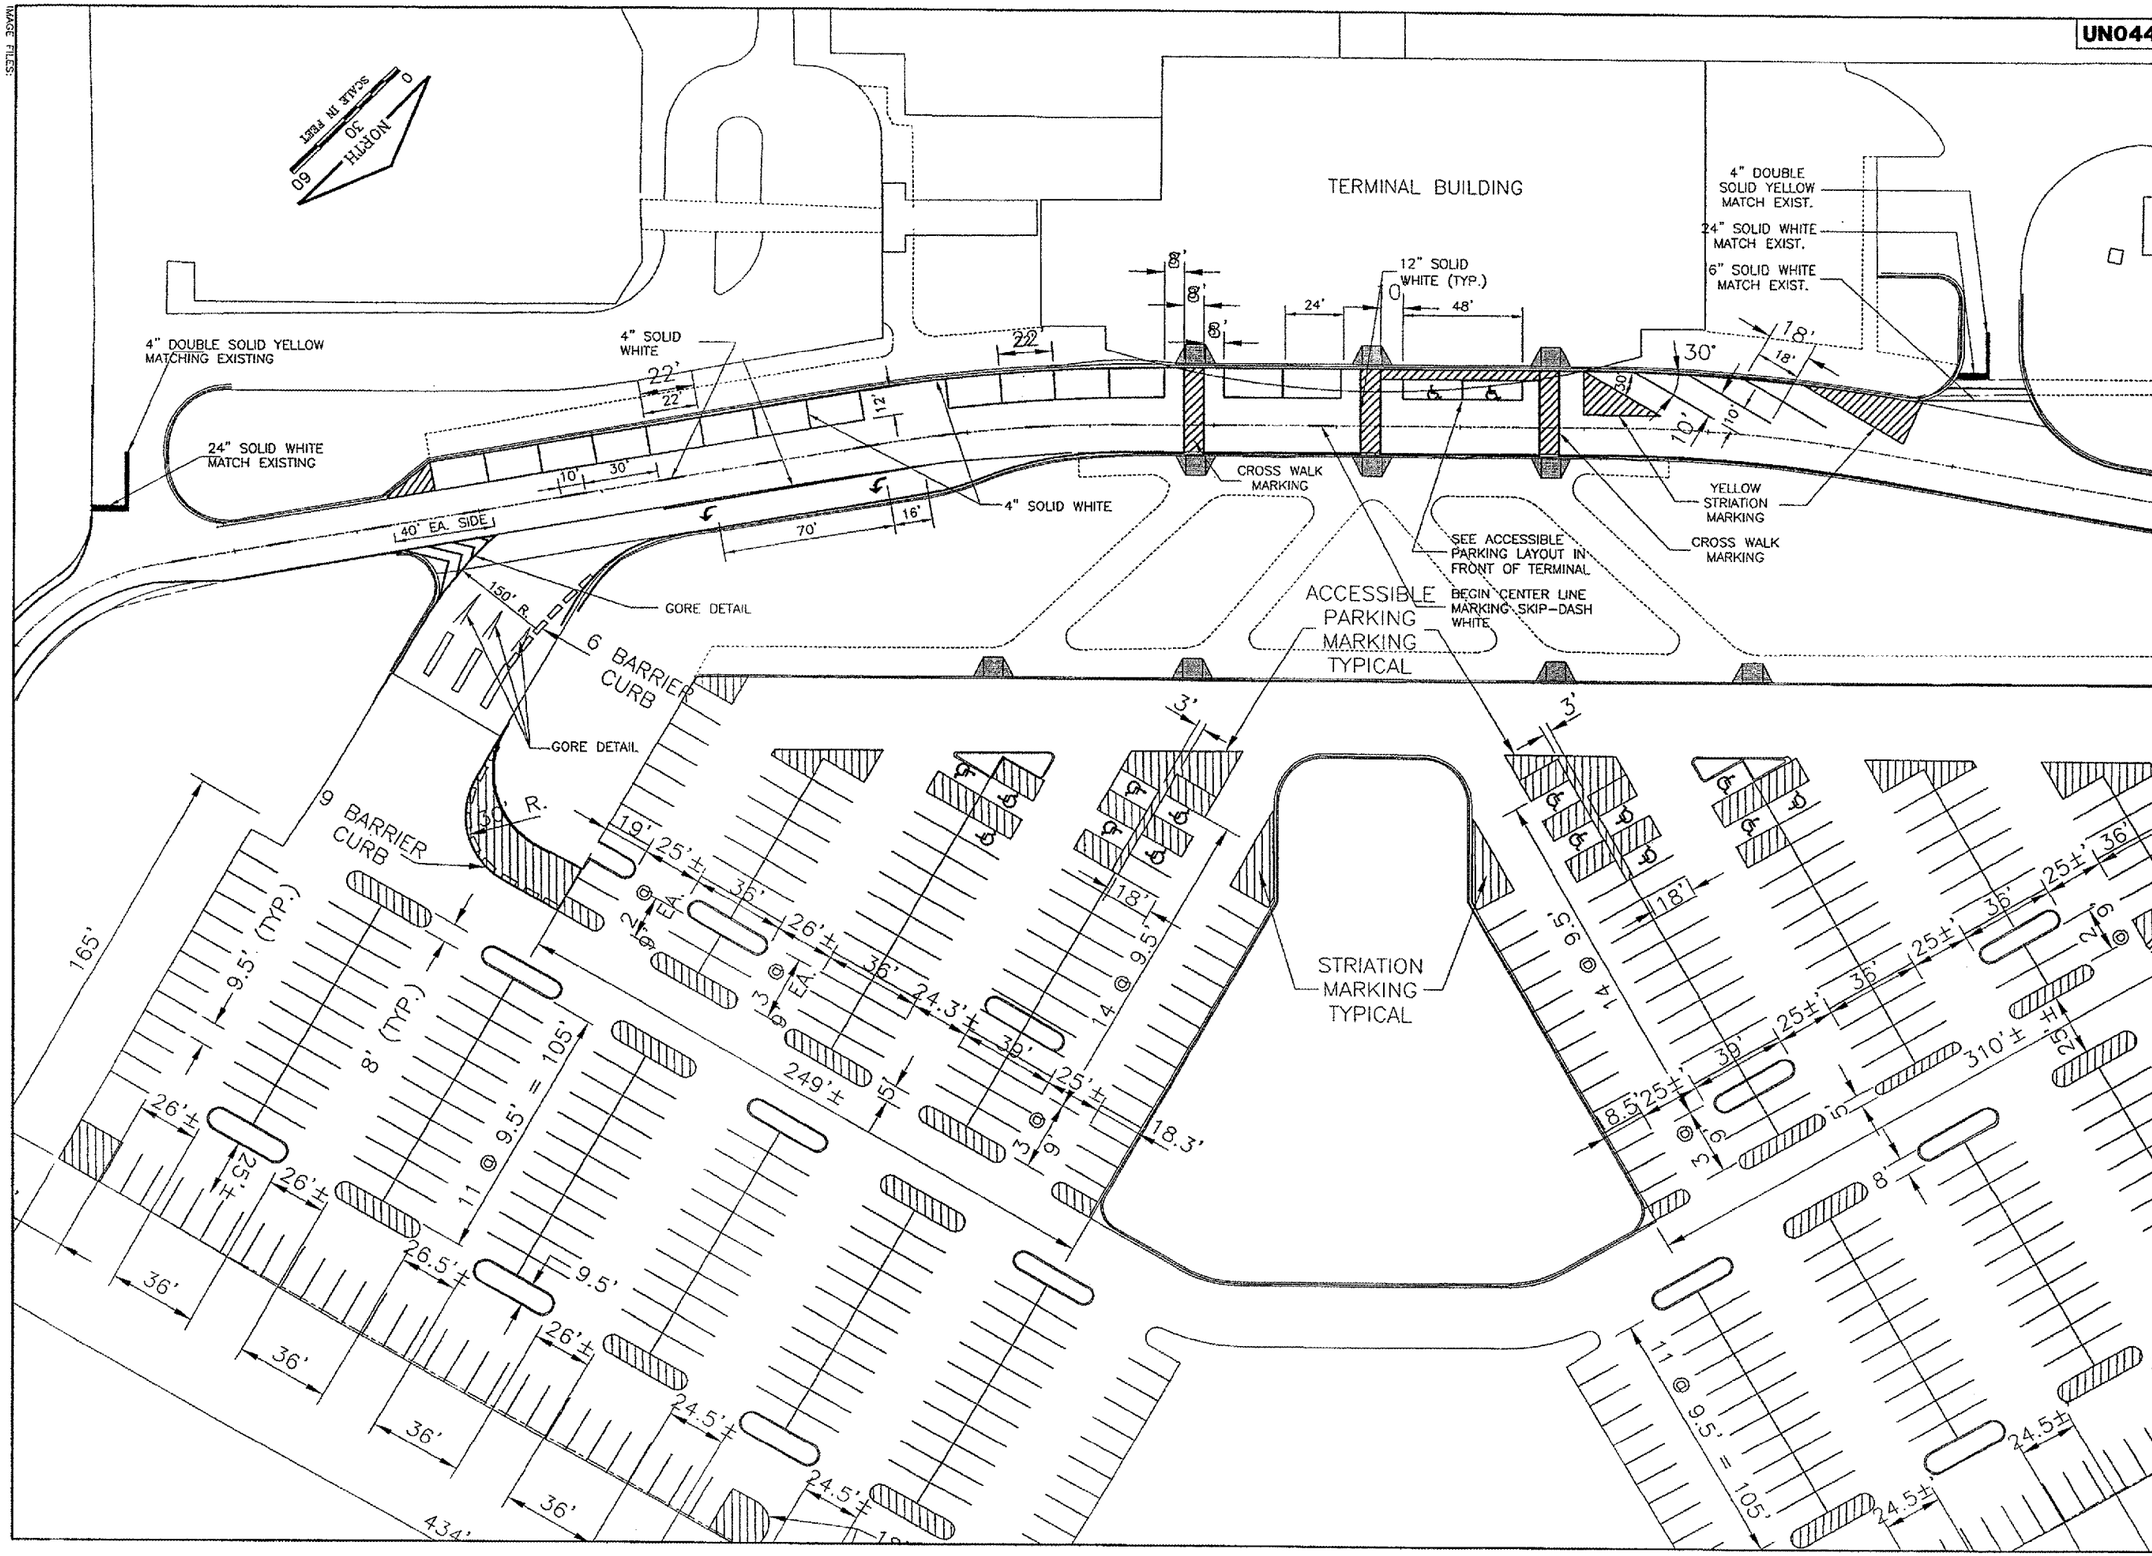

UN044

K:\Champaign\0505903\Draw\Sheets\
FILE: 27_Pavement_Marking.dwg
LAYOUT: Layout3
UPDATE BY: jfrank
SURVEY BOOK #
DATE: Mon 11/21/05 11:09am
XREF DWG: Cintinfo.dwg
tb.dwg
MARKING-P.dwg
EP-Topo.dwg
XREFMARKING.dwg
CMIBaseEOPOEL.dwg
EP_Base_recover.dwg
EP_Base.DWG
XREFMARKING.dwg

REVISIONS

NUMBER	BY	DATE

0 1 2
THIS BAR IS EQUAL TO 2" AT FULL SCALE (34X22).

UNIVERSITY OF ILLINOIS WILLARD AIRPORT

REHABILITATE TERMINAL PARKING AREA

TERMINAL AREA MARKING PLAN

© Copyright CMT, Inc.

CMT
CRAWFORD, MURPHY & TILLY, INC.
CONSULTING ENGINEERS
License No. 184-000613

DESIGN BY:	JEF
DRAWN BY:	CMT
CHECKED BY:	JEF
APPROVED BY:	SMH
DATE:	11/11/05
JOB No:	0505903

IL. PROJECT: CMI-3473

SHEET 27 OF 45 SHEETS