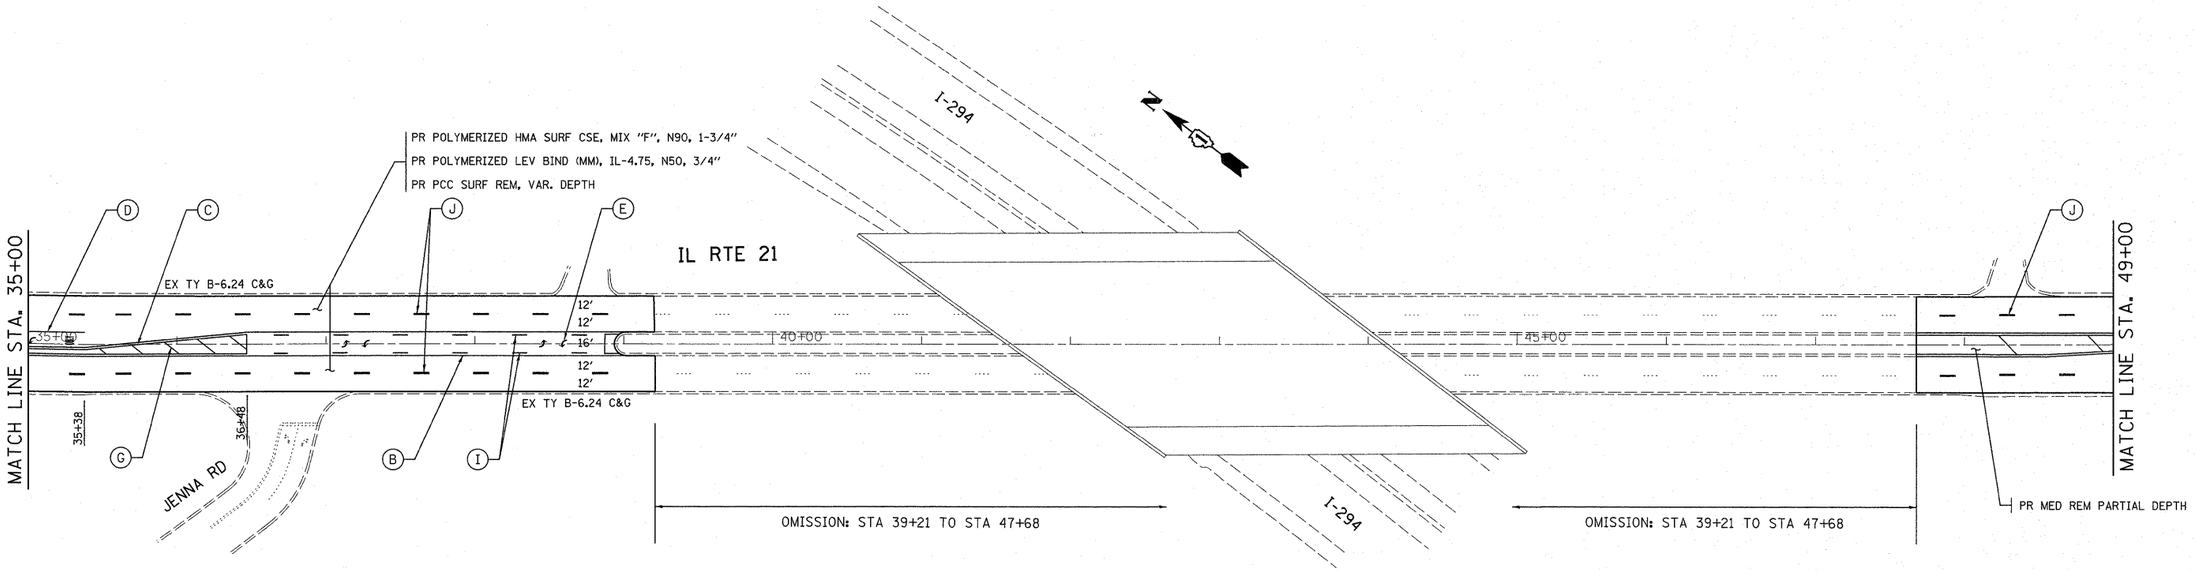

THERMOPLASTIC PAVEMENT MARKING LEGEND

- (A) THERMOPLASTIC PAVEMENT MARKING 4" SOLID WHITE LINE (TYPICAL)
- (B) THERMOPLASTIC PAVEMENT MARKING 4" SOLID YELLOW, EDGE LINE (TYPICAL)
- (C) THERMOPLASTIC PAVEMENT MARKING 4" YELLOW, 2 @ 11" C-C (TYPICAL)
- (D) THERMOPLASTIC PAVEMENT MARKING 6" SOLID WHITE LINE
- (E) THERMOPLASTIC PAVEMENT MARKING LETTERS & SYMBOLS, WHITE (TYPICAL)
- (F) THERMOPLASTIC PAVEMENT MARKING 24" SOLID WHITE, STOP BAR (TYPICAL)
- (G) THERMOPLASTIC PAVEMENT MARKING 12" SOLID YELLOW DIAGONALS AT 75' C-C (OR MINIMUM OF 5 EQUALLY SPACED LINES)
- (H) THERMOPLASTIC PAVEMENT MARKING 6" SOLID WHITE DIAGONALS AT 8' C-C
- (I) THERMOPLASTIC PAVEMENT MARKING 4" YELLOW SKIP-DASH (10' DASH, 30' SKIP) (TYPICAL)
- (J) THERMOPLASTIC PAVEMENT MARKING 4" WHITE SKIP-DASH (10' DASH, 30' SKIP) (TYPICAL)
- (K) THERMOPLASTIC PAVEMENT MARKING 6" WHITE SKIP-DASH (2' DASH, 6' SKIP) (TYPICAL)
- (L) THERMOPLASTIC PAVEMENT MARKING 8" SOLID WHITE LINE
- (M) THERMOPLASTIC PAVEMENT MARKING 12" SOLID WHITE LINE

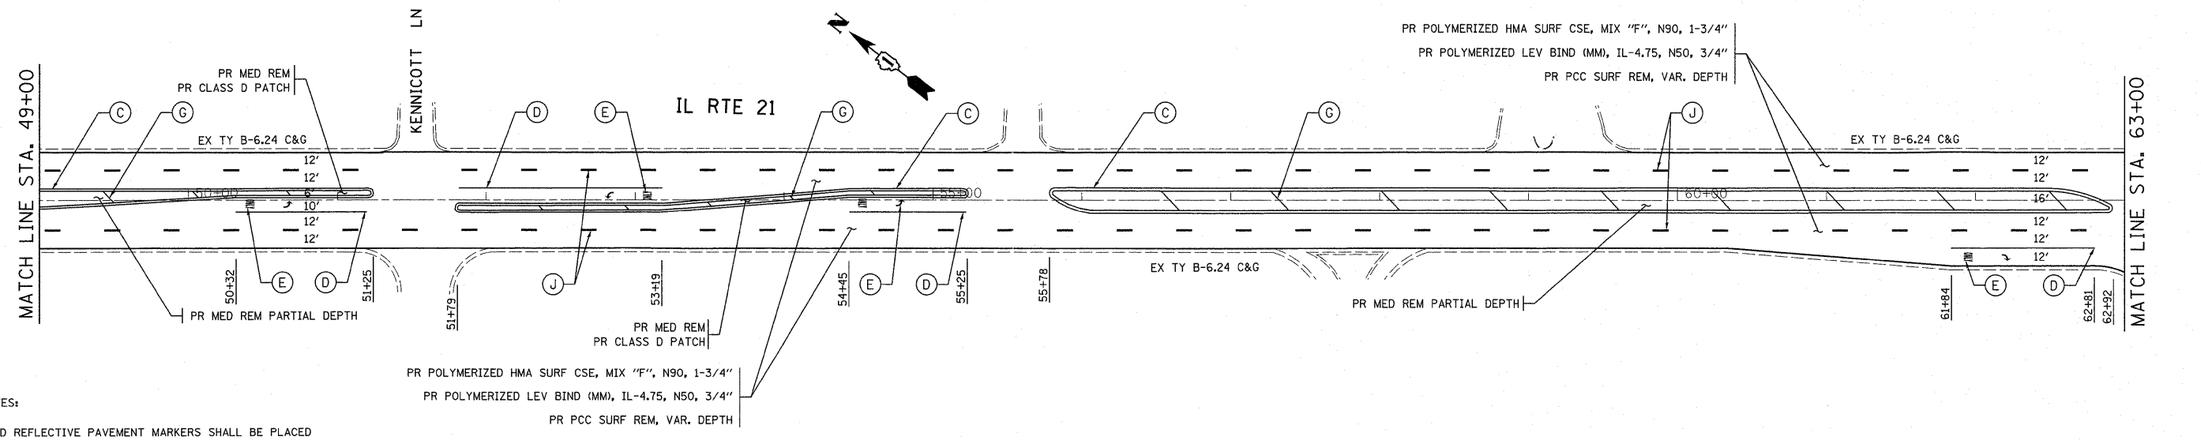

GENERAL NOTES:

1) ALL RAISED REFLECTIVE PAVEMENT MARKERS SHALL BE PLACED IN ACCORDANCE WITH DISTRICT ONE "TYPICAL APPLICATIONS RAISED REFLECTIVE PAVEMENT MARKERS (SNOW-PLOW RESISTANT) (TC-11)" STANDARD DETAIL.

2) ALL FINAL PAVEMENT MARKINGS SHALL BE THERMOPLASTIC (OF THE EXTRUDED TYPE) AND SHOULD BE PLACED IN ACCORDANCE WITH "DISTRICT ONE TYPICAL PAVEMENT MARKINGS (TC-13)" STANDARD DETAIL.

FILE NAME = c:\pw_work\pwidot\tariqfm\d0238476\D107411-sht-plan.dgn	USER NAME = tariqfm	DESIGNED -	REVISED -
		DRAWN -	REVISED -
	PLOT SCALE = 50.0000 ' / in.	CHECKED -	REVISED -
	PLOT DATE = 10/18/2011	DATE -	REVISED -

STATE OF ILLINOIS
DEPARTMENT OF TRANSPORTATION

IL 21 (EUCLID AVE. TO GLENVIEW RD.)
ROADWAY AND PAVEMENT MARKING PLANS

SCALE: | SHEET NO. OF SHEETS | STA. | TO STA.

F.A.P. RTE.	SECTION	COUNTY	TOTAL SHEETS	SHEET NO.
374	211K-RS-1	COOK	27	10
		CONTRACT NO. 60M07		
		ILLINOIS FED. AID PROJECT		