H:\IDOT\2009-246 PTB 153 Item 2\016-1101\Oriole_FinalEngineering\Plan Sheets\23-020cpl04v8.dgn 11/3/2011 4:41:04 PM

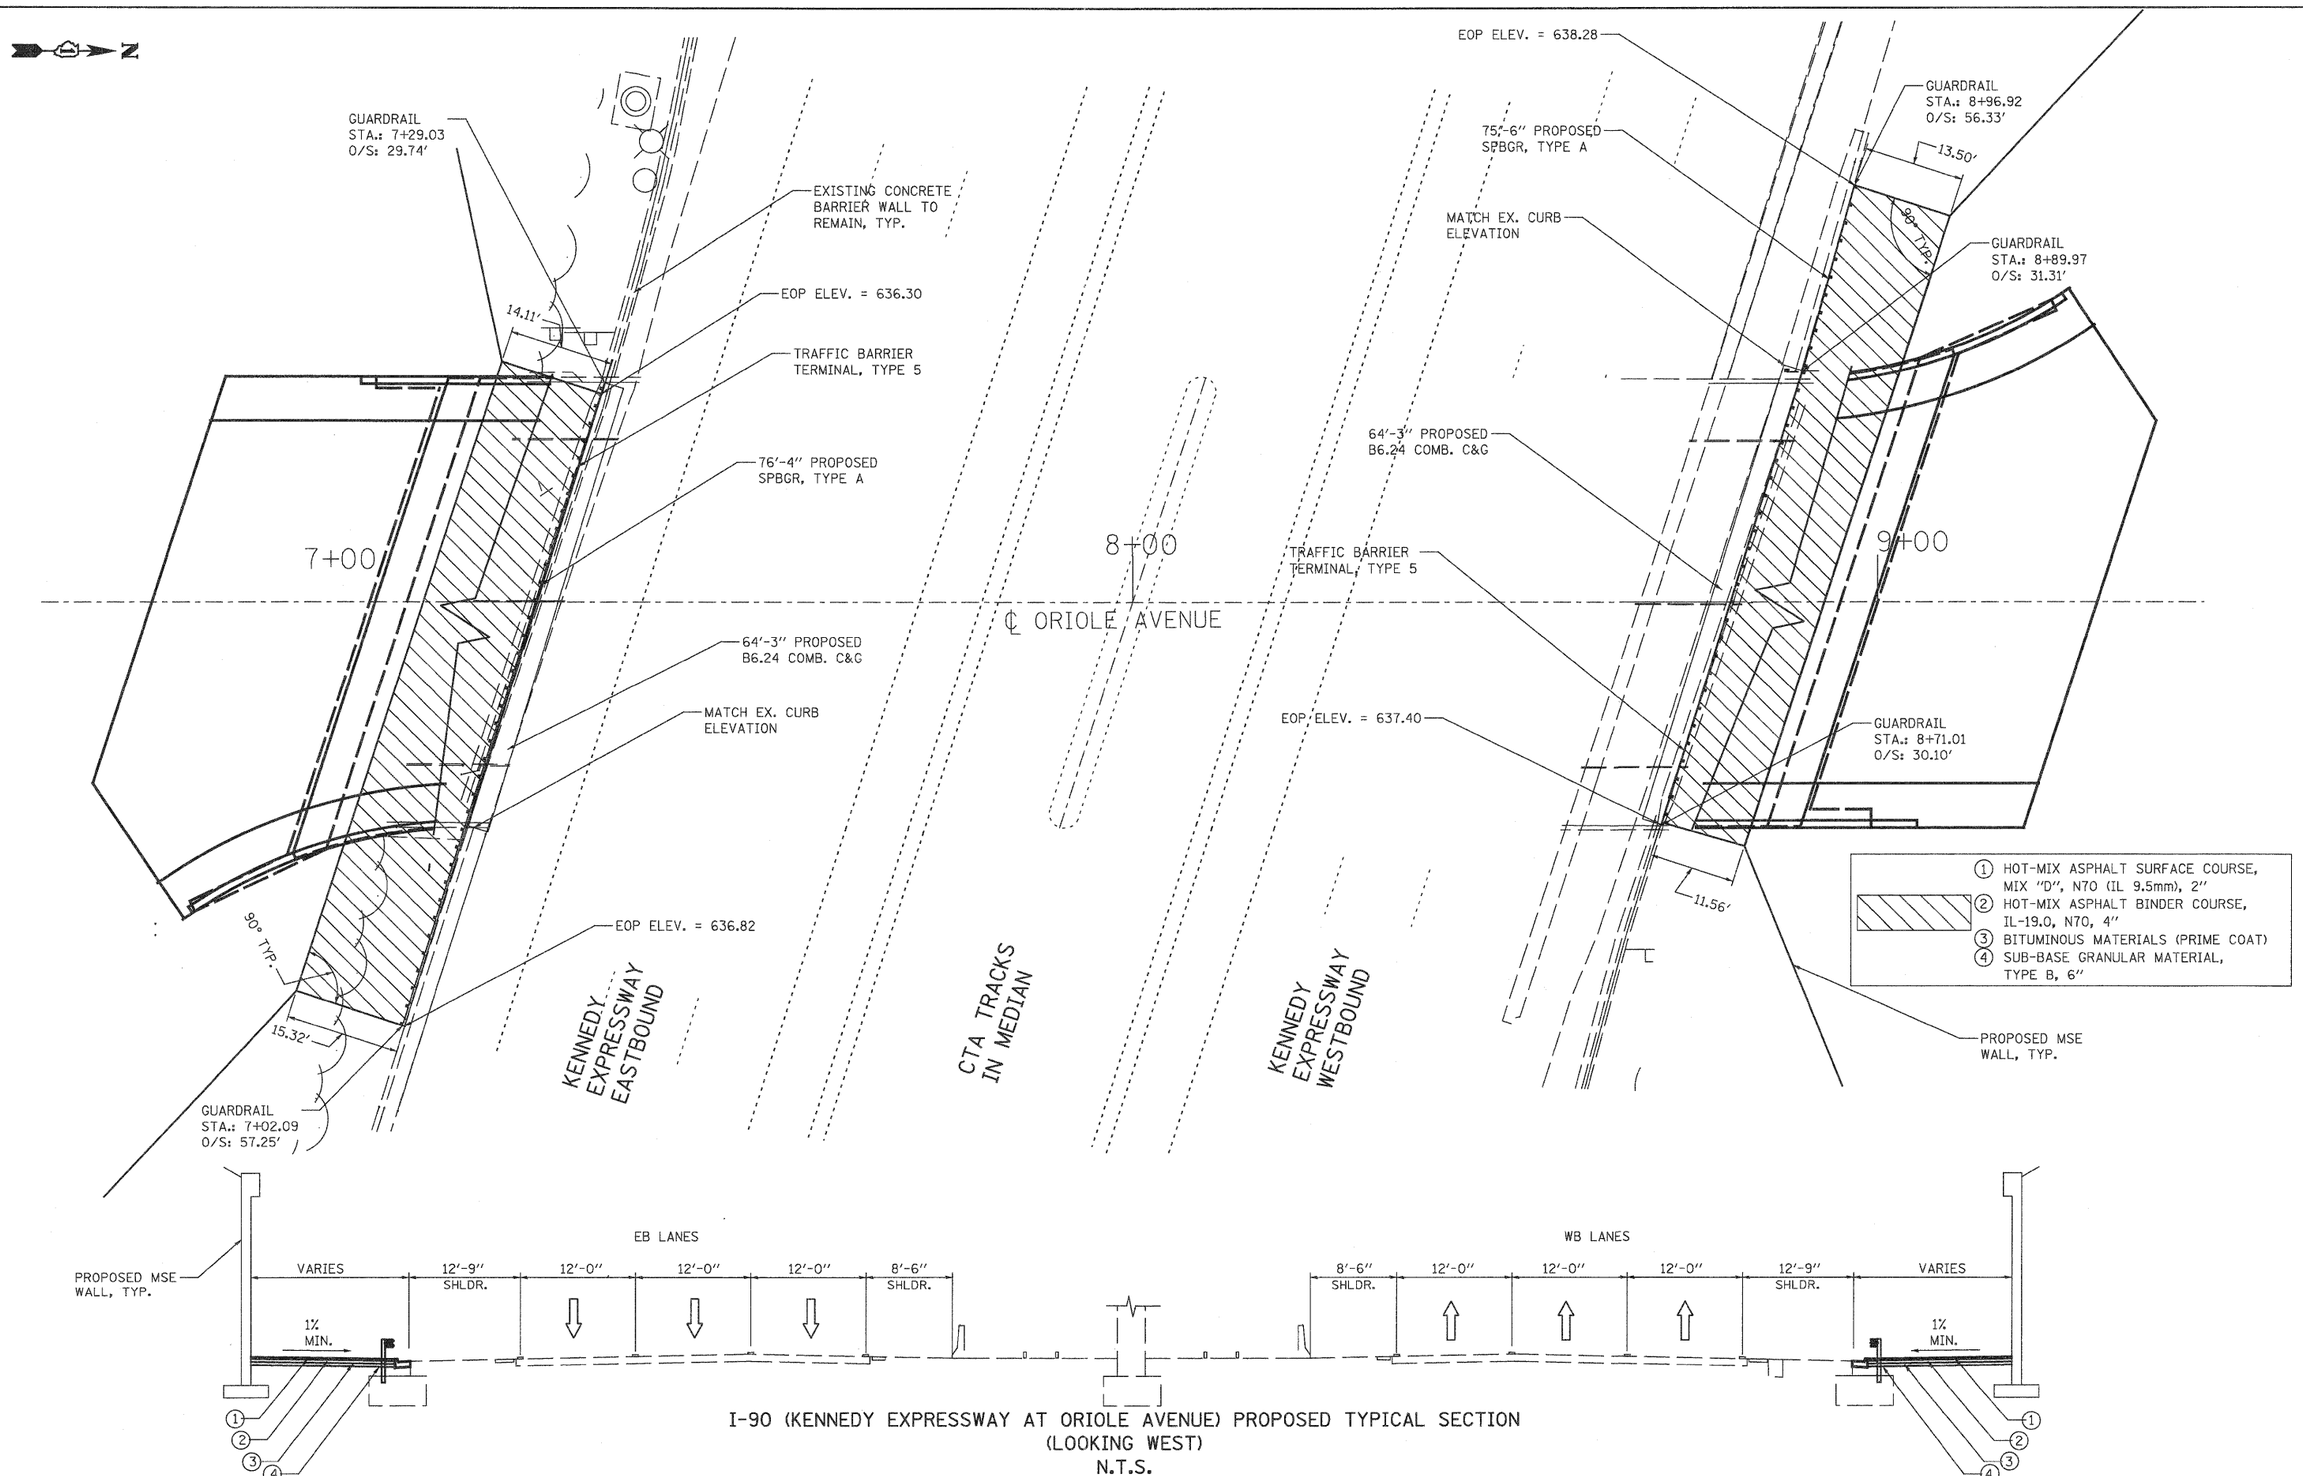

I-90 (KENNEDY EXPRESSWAY AT ORIOLE AVENUE) PROPOSED TYPICAL SECTION
(LOOKING WEST)
N.T.S.

ABNA
DESIGN FIRM REG. 184.002117
9901 S. Western Ave.
Chicago, IL 60643
Ph. 773-881-4788
F: 773-239-3728

DESIGNED	TPP	REVISED	-
CHECKED	JL	REVISED	-
DRAWN	TPP	REVISED	-
CHECKED	JL	REVISED	-

STATE OF ILLINOIS
DEPARTMENT OF TRANSPORTATION

ORIOLE AVENUE AT I-90
STRUCTURE NO. 016-1101

SHOULDER WIDENING ALONG I-90

SCALE: 1" = 10' | SHEET NO. OF SHEETS | STA. TO STA.

F.A.I. RTE.	SECTION	COUNTY	TOTAL SHEETS	SHEET NO.
90	1515.1-B	COOK	101	23
		CONTRACT NO. 60M79		
	ILLINOIS FED. AID PROJECT			