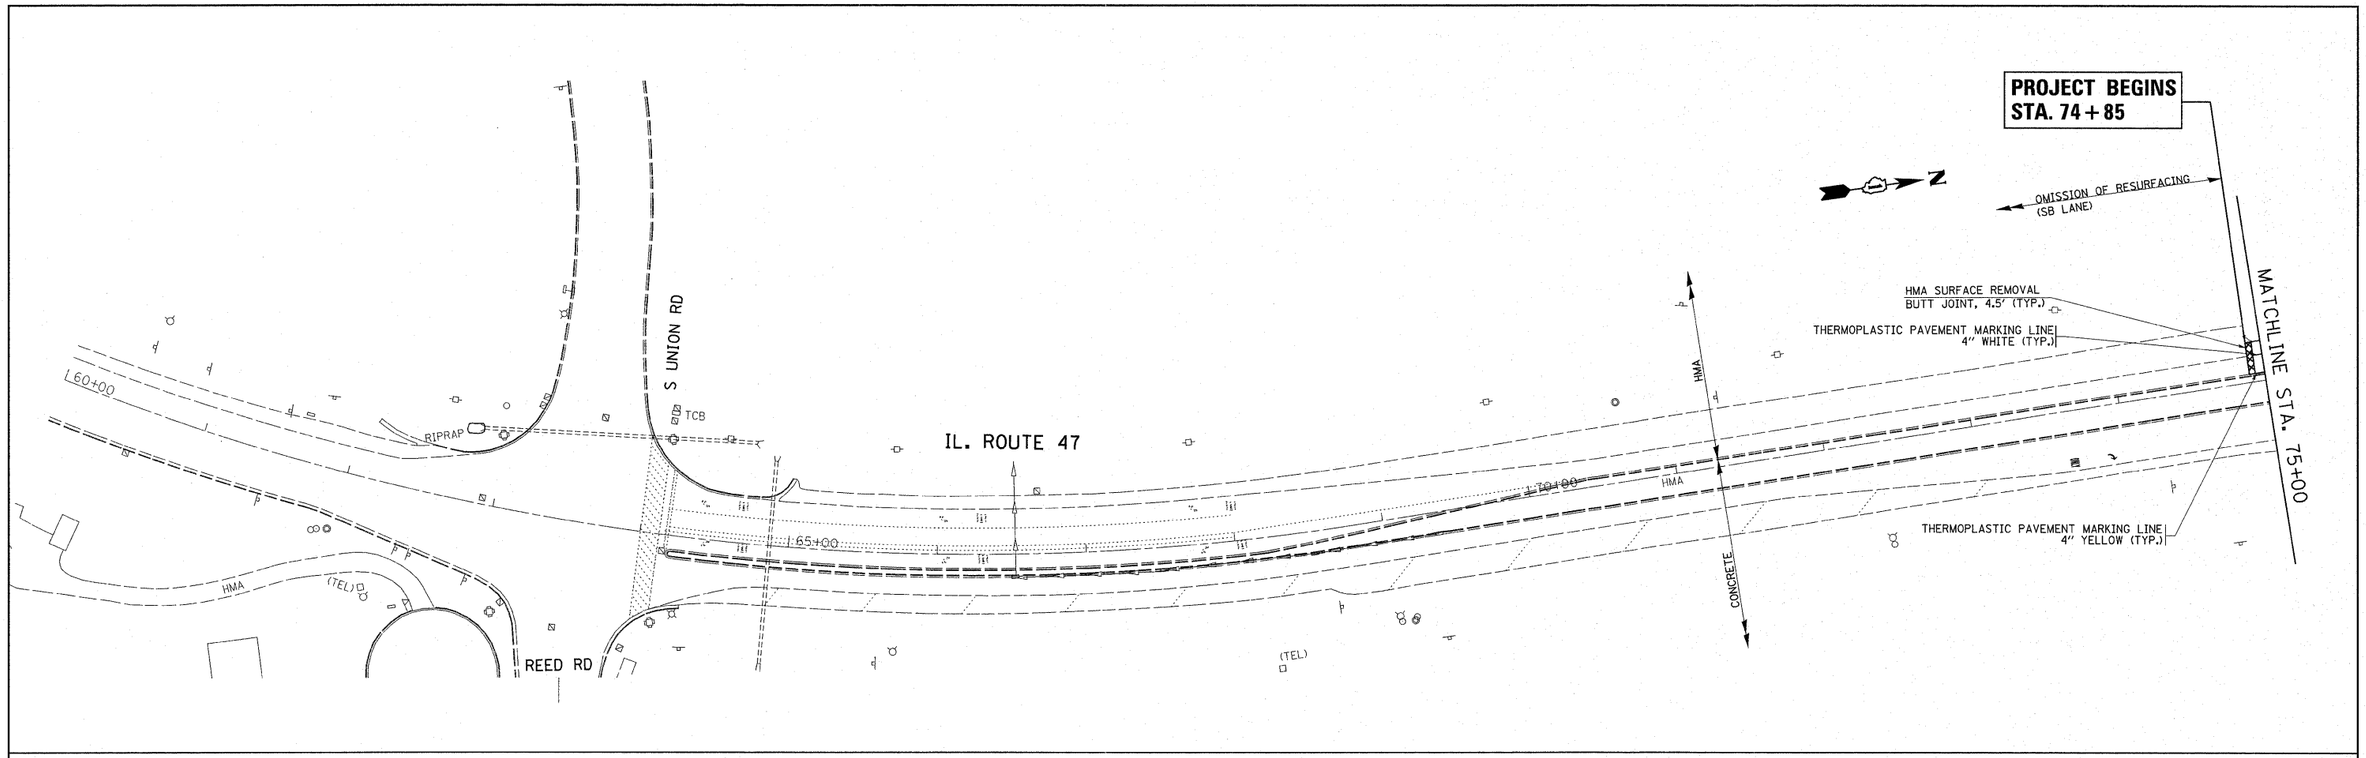

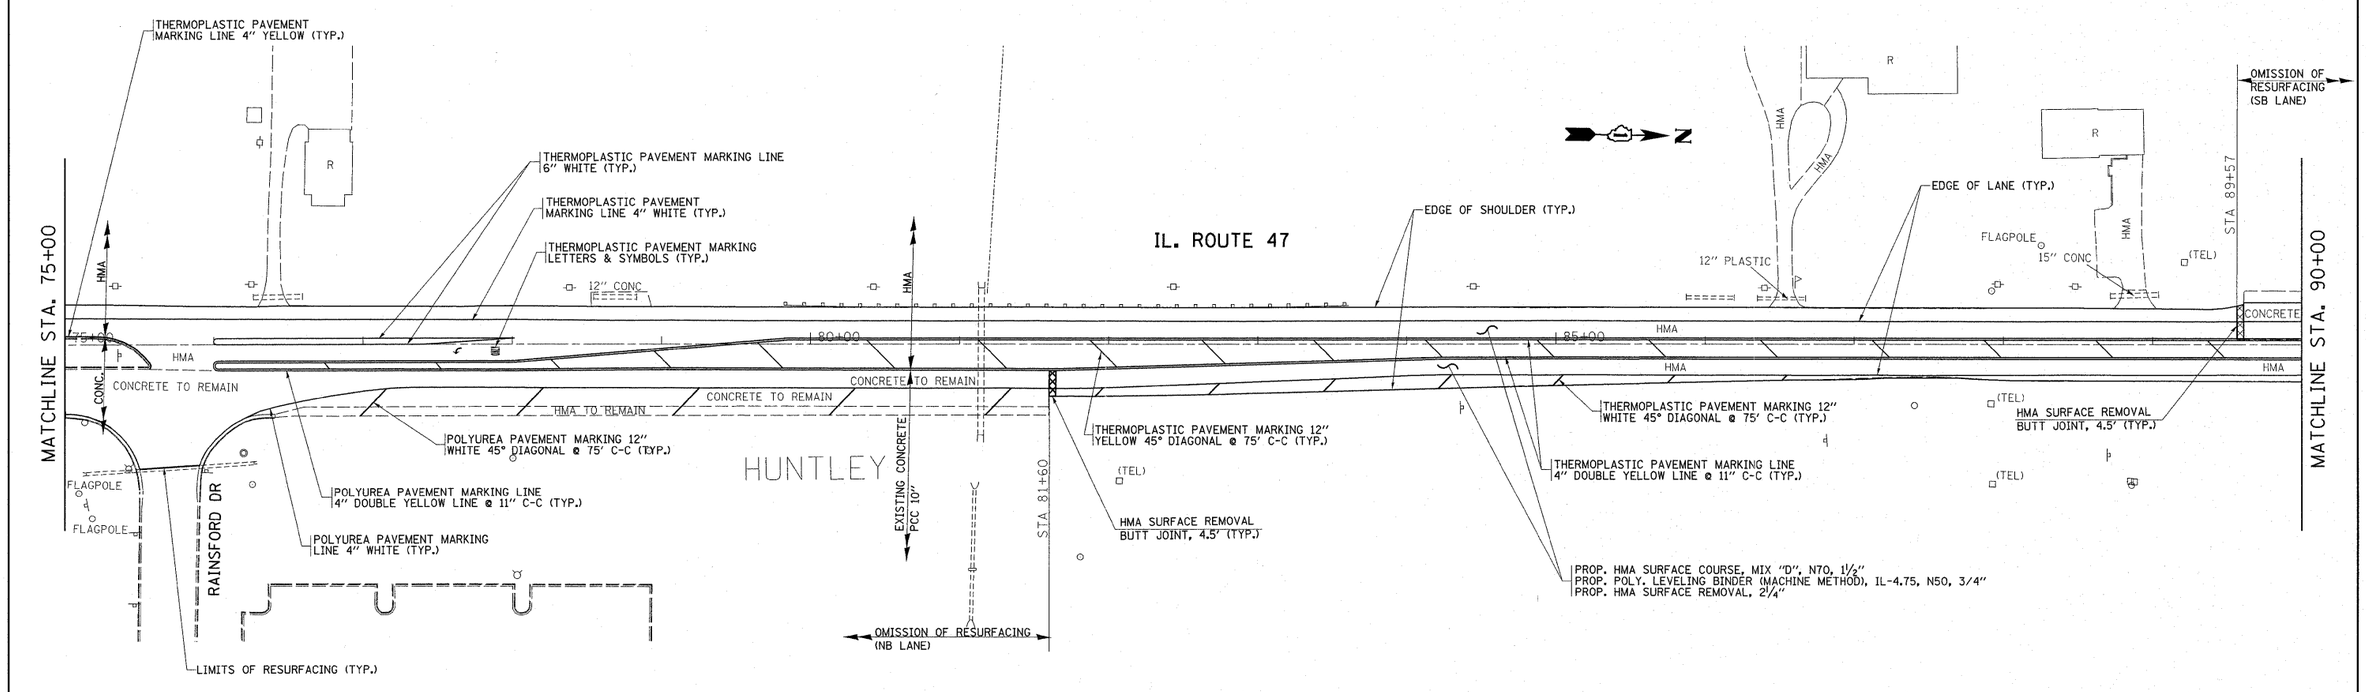

FILE NAME = c:\pw_work\pwidot\hamdanah\d0252916\D13011-sht-plan.dgn	USER NAME = hamdanah	DESIGNED -	REVISED -
		DRAWN -	REVISED -
	PLOT SCALE = 50.0000 ' / in.	CHECKED -	REVISED -
	PLOT DATE = 12/8/2011	DATE -	REVISED -

STATE OF ILLINOIS
DEPARTMENT OF TRANSPORTATION

PROP. ROADWAY & PAVEMENT MARKING PLAN
IL. ROUTE 47 (s/o IL. 176 – SOUTH UNION RD.)

SCALE: | SHEET NO. OF SHEETS | STA. TO STA.

F.A.P. RTE.	SECTION	COUNTY	TOTAL SHEETS	SHEET NO.
326	105X-RS-3	McHENRY	25	6
		CONTRACT NO. 60N40		
		ILLINOIS FED. AID PROJECT		