ROUTE	SECTION	COUNTY	TOTAL SHEETS	SHEET NUMBER
VARIOUS	2011-050-I	COOK	69	52

CONTRACT NO. 60P60

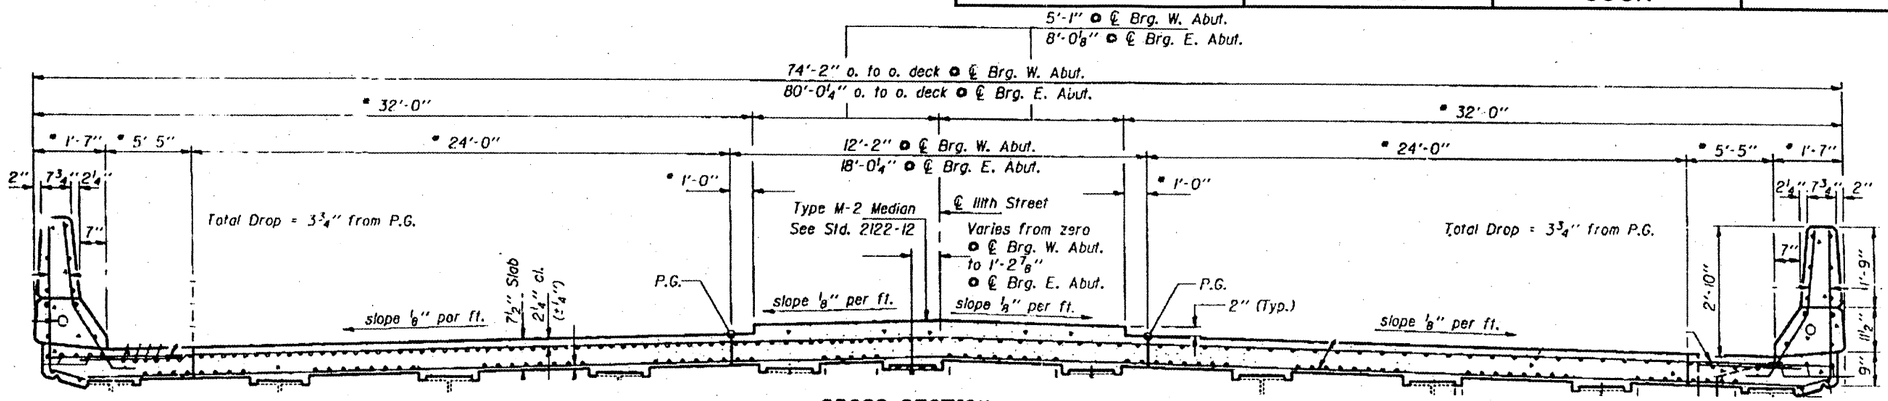

CROSS SECTION
(Looking East)

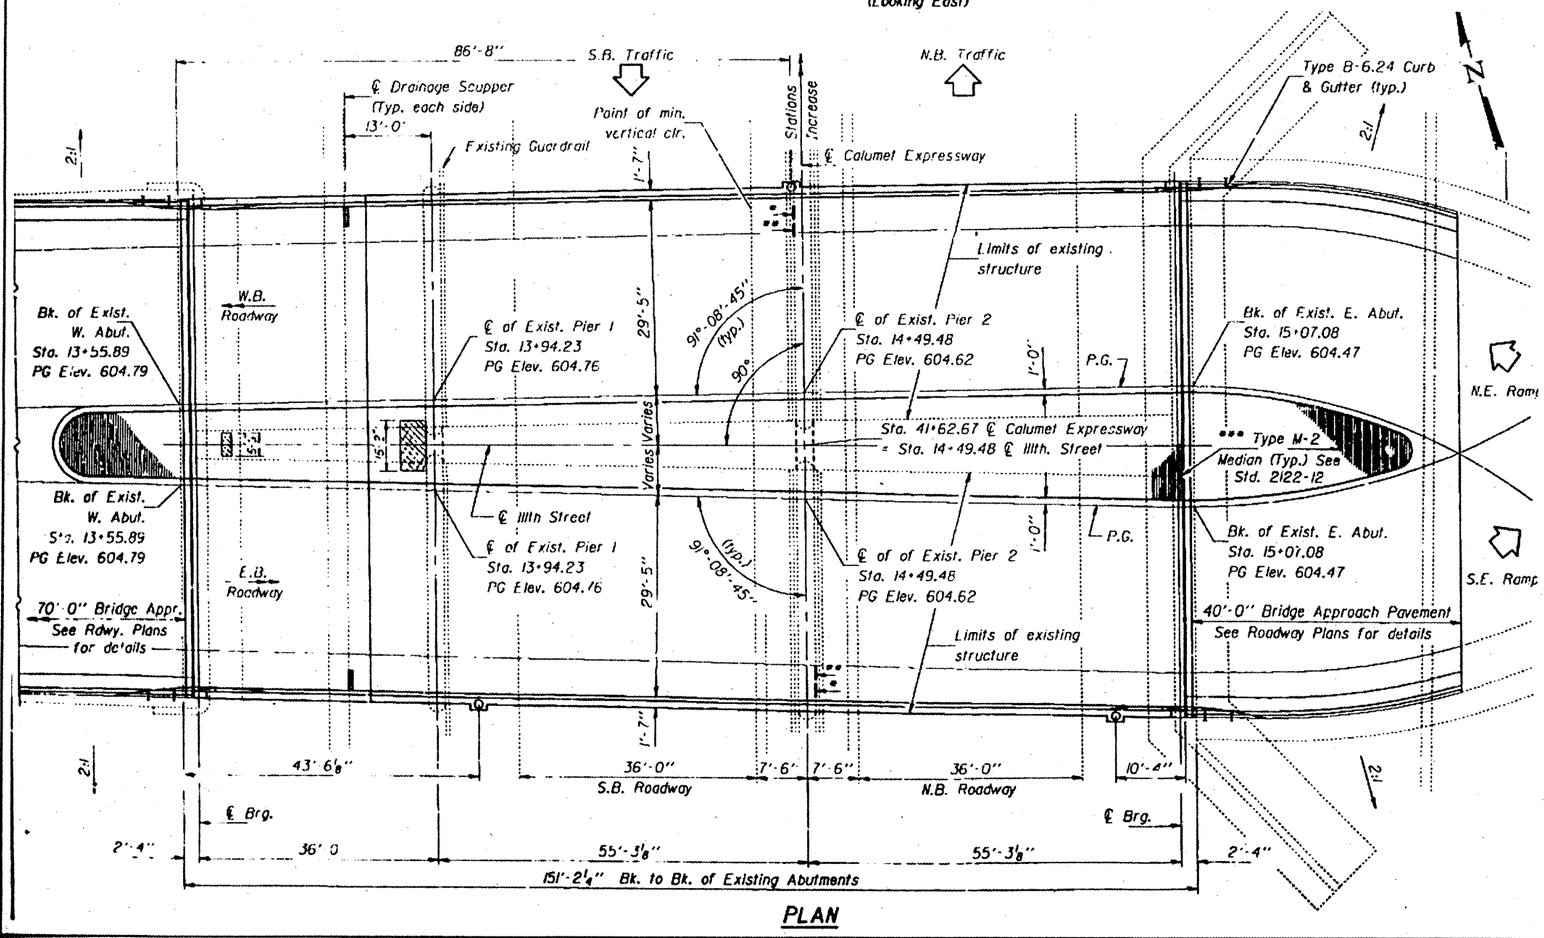

PLAN

FOR INFORMATION ONLY

ILLINOIS DEPARTMENT OF TRANSPORTATION

EXISTING PLANS & CROSS SECTION
LOCATION 38 (SN 016-0992)
111TH ST OVER I-94 BISHOP FORD
SHEET 1 OF 1