ROUTE	SECTION	COUNTY	TOTAL SHEETS	SHEET NUMBER
VARIOUS	2011-050-I	COOK	69	56

CONTRACT NO. 60P60

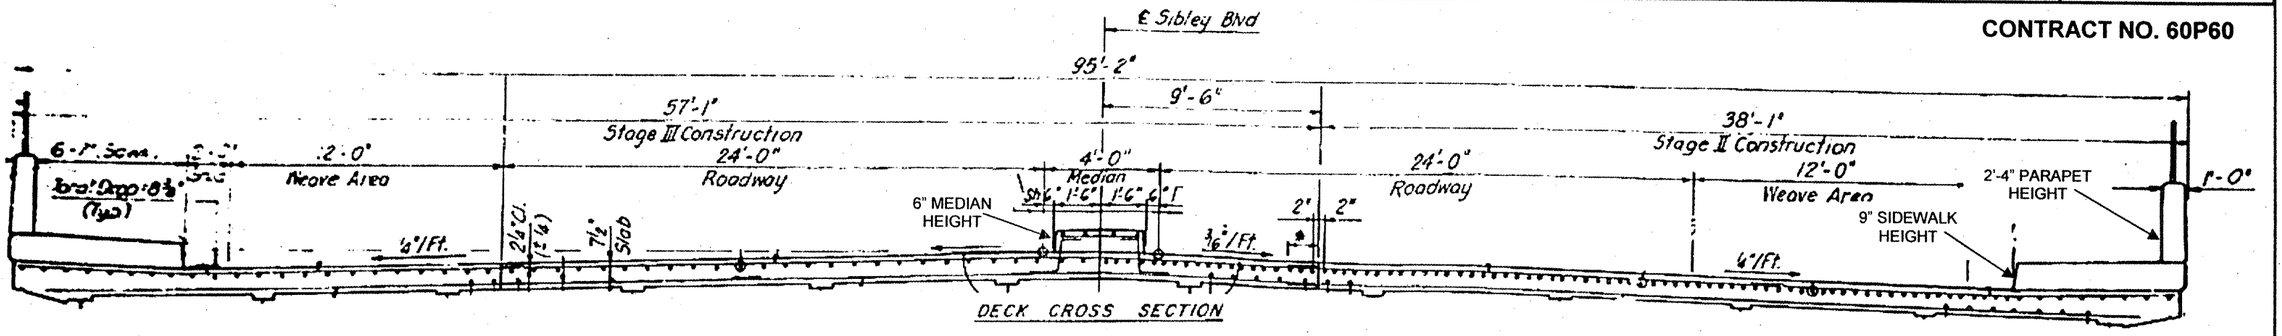

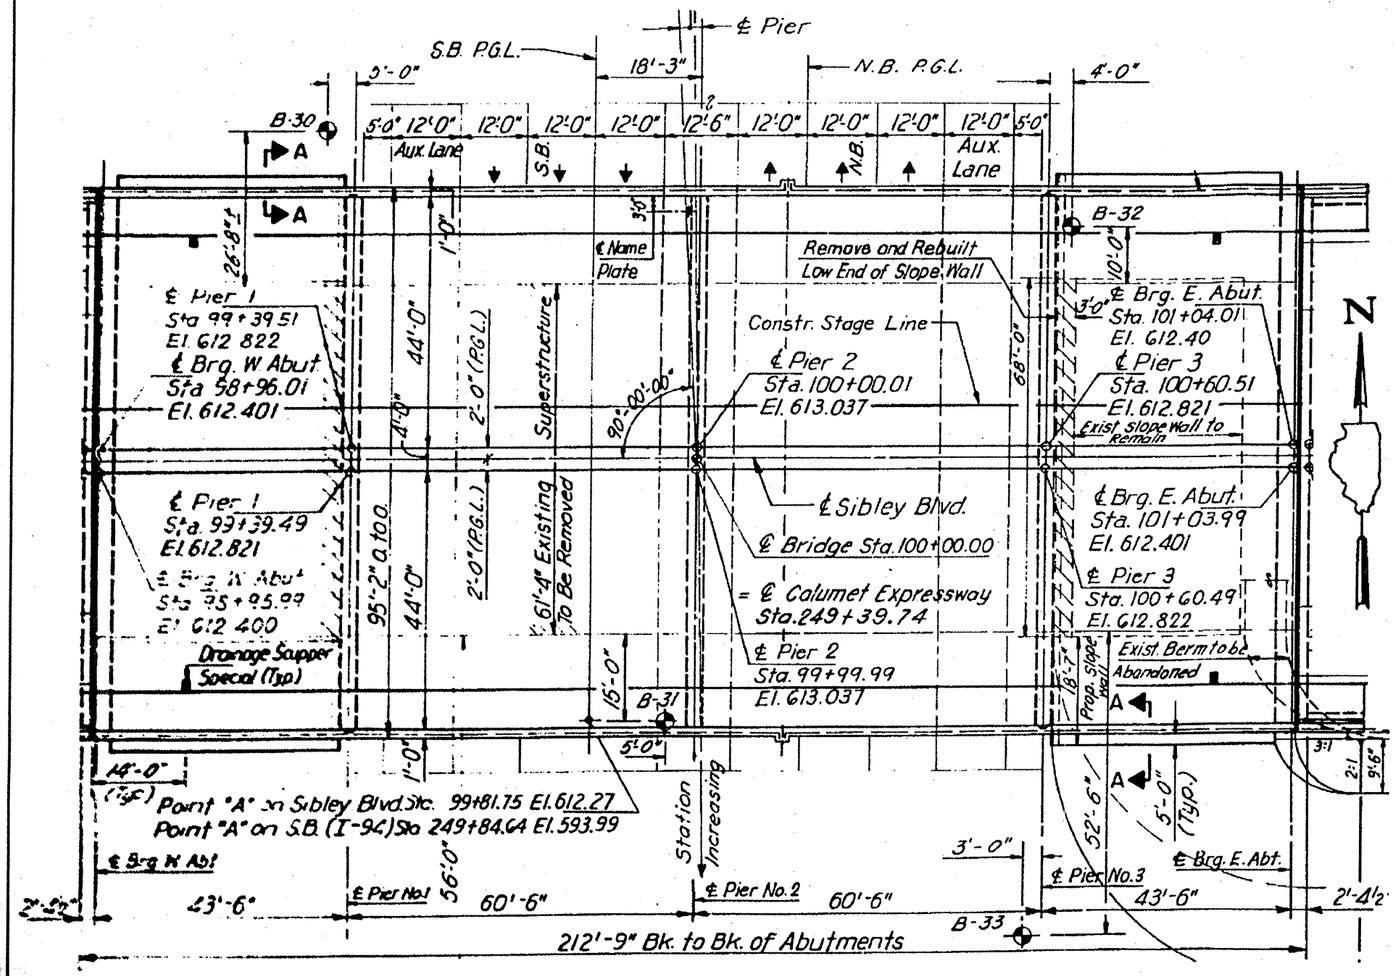

PLAN

FOR INFORMATION ONLY

ILLINOIS DEPARTMENT OF TRANSPORTATION

EXISTING PLANS & CROSS SECTION
LOCATION 42 (SN 016-0956)
IL 83 (SIBLEY BLVD) OVER I-94
SHEET 1 OF 1