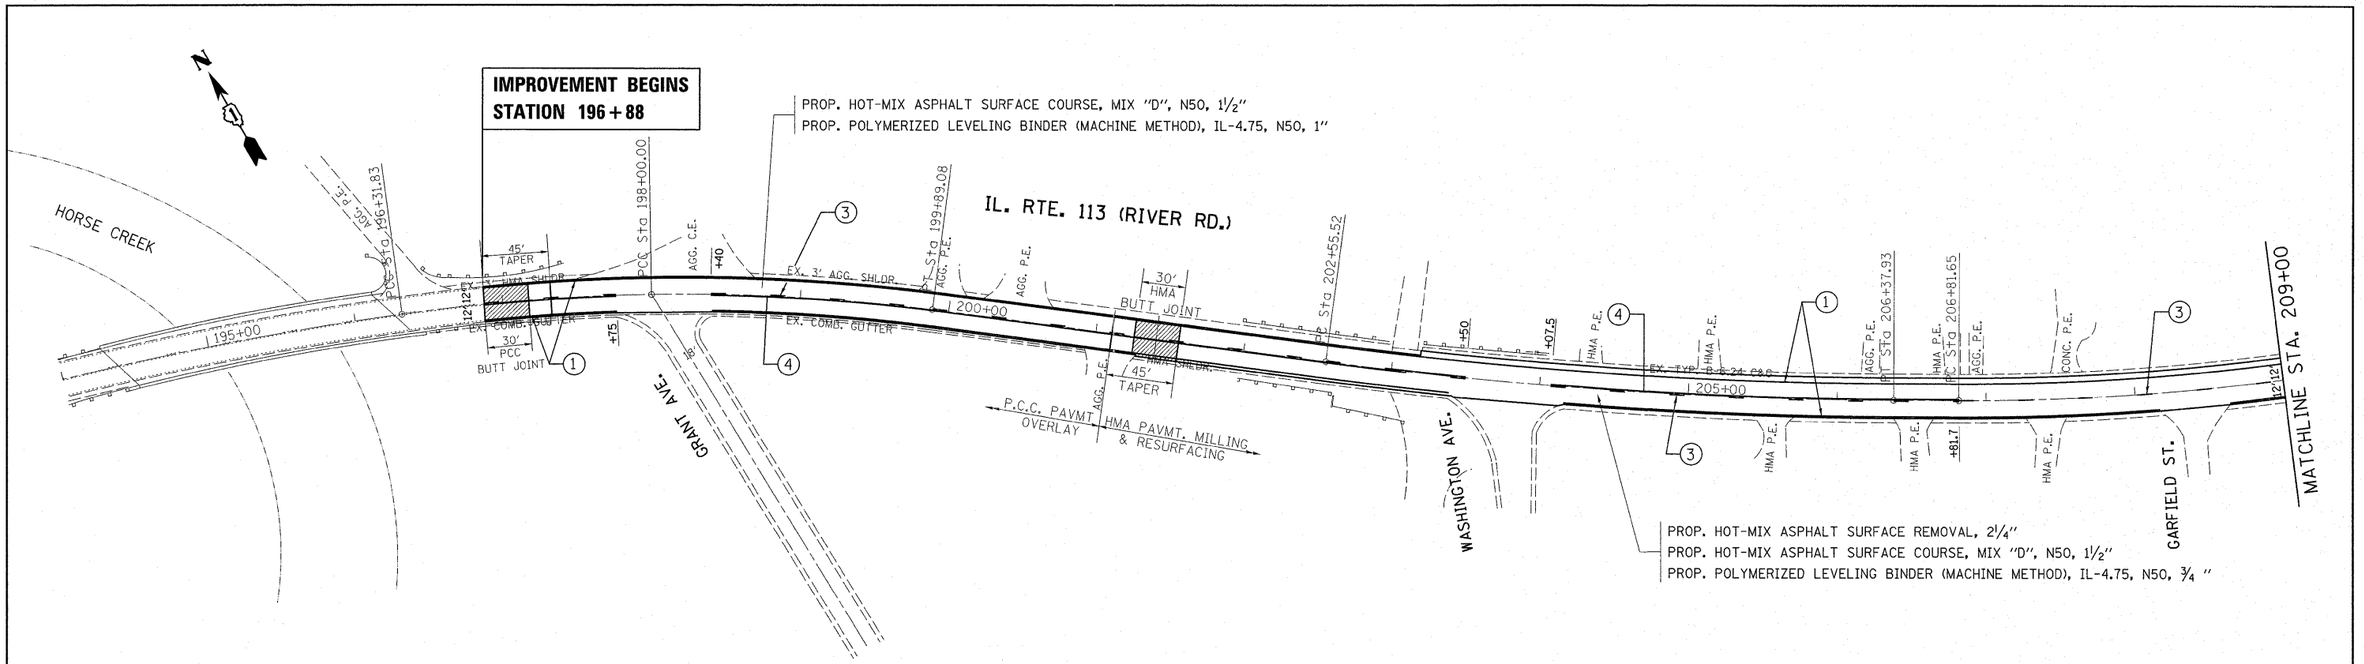

1. PROP. THERMOPLASTIC PVMT. MARKING 4", LINE, WHITE (TYP.)
2. PROP. THERMOPLASTIC PVMT. MARKING 4", DOUBLE YELLOW (TYP.)
3. PROP. THERMOPLASTIC PVMT. MARKING 4", SKIP DASH, YELLOW (TYP.)
4. PROP. THERMOPLASTIC PVMT. MARKING 4", LINE, YELLOW (TYP.)
5. PROP. THERMOPLASTIC PVMT. MARKING 24", STOP BAR. WHITE (TYP.)

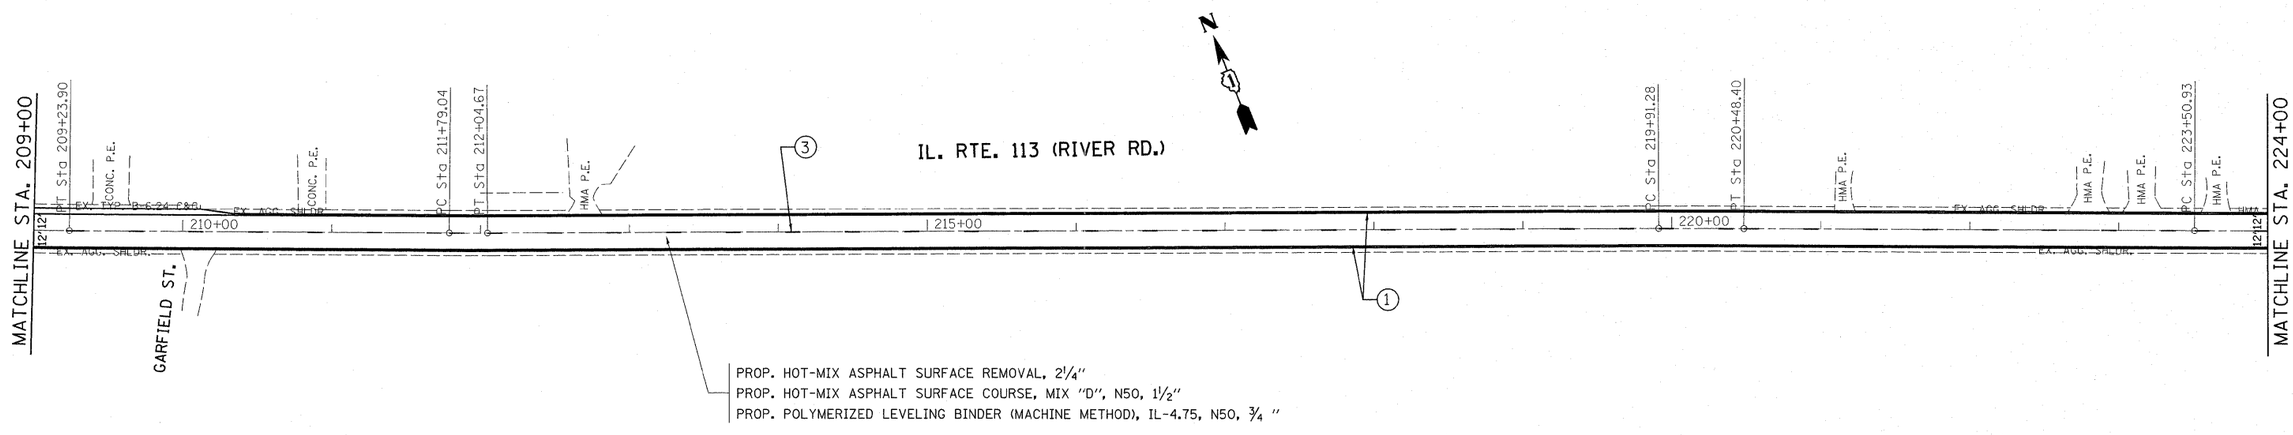

FILE NAME = c:\pw_work\pwidot\midyja\d0275l1\sht-plan.dgn	USER NAME = midyja	DESIGNED -	REVISED -	STATE OF ILLINOIS DEPARTMENT OF TRANSPORTATION	IL. RTE. 113 (RIVER ST.) GRANT ST TO GRAY RD.			F.A.U. RTE.	SECTION	COUNTY	TOTAL SHEETS	SHEET NO.
		DRAWN -	REVISED -					0327	111-RS-9	WILL	17	6
	PLOT SCALE = 50.0000 ' / in.	CHECKED -	REVISED -							CONTRACT NO. 60P71		
	PLOT DATE = 10/19/2011	DATE -	REVISED -		SCALE: 1"=50'	SHEET NO. OF SHEETS	STA. 197+47.3 TO STA. 224+00		ILLINOIS	FED. AID PROJECT		