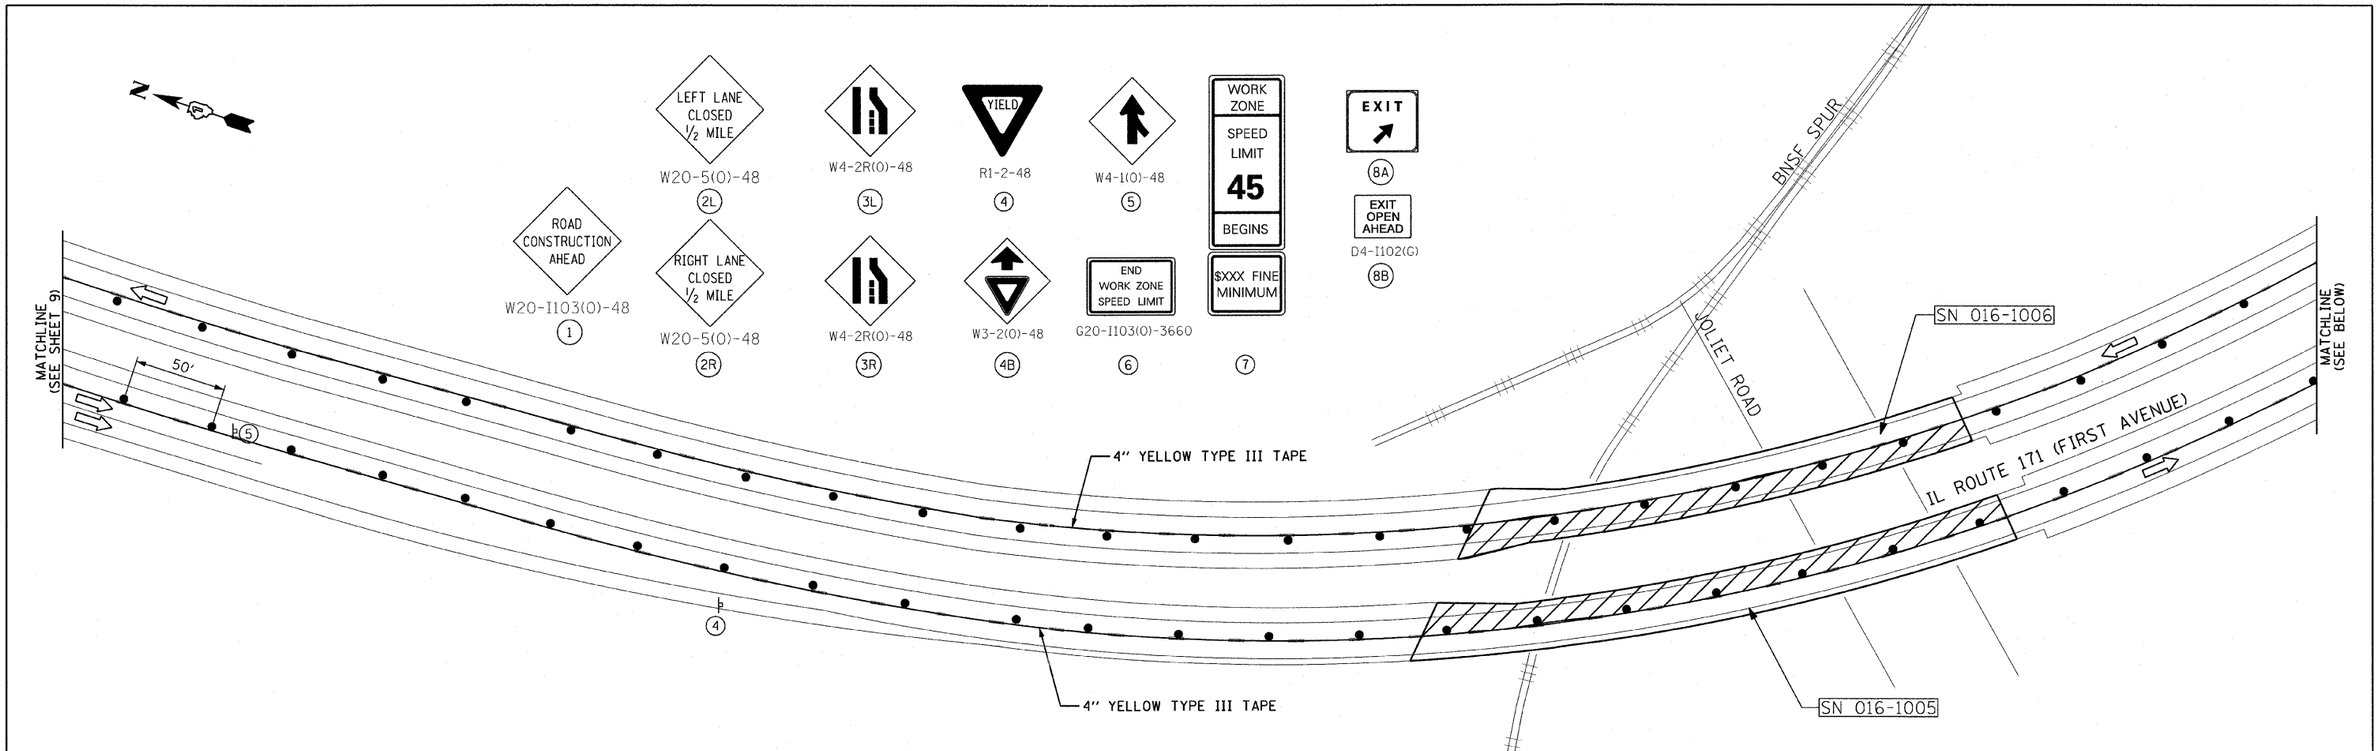


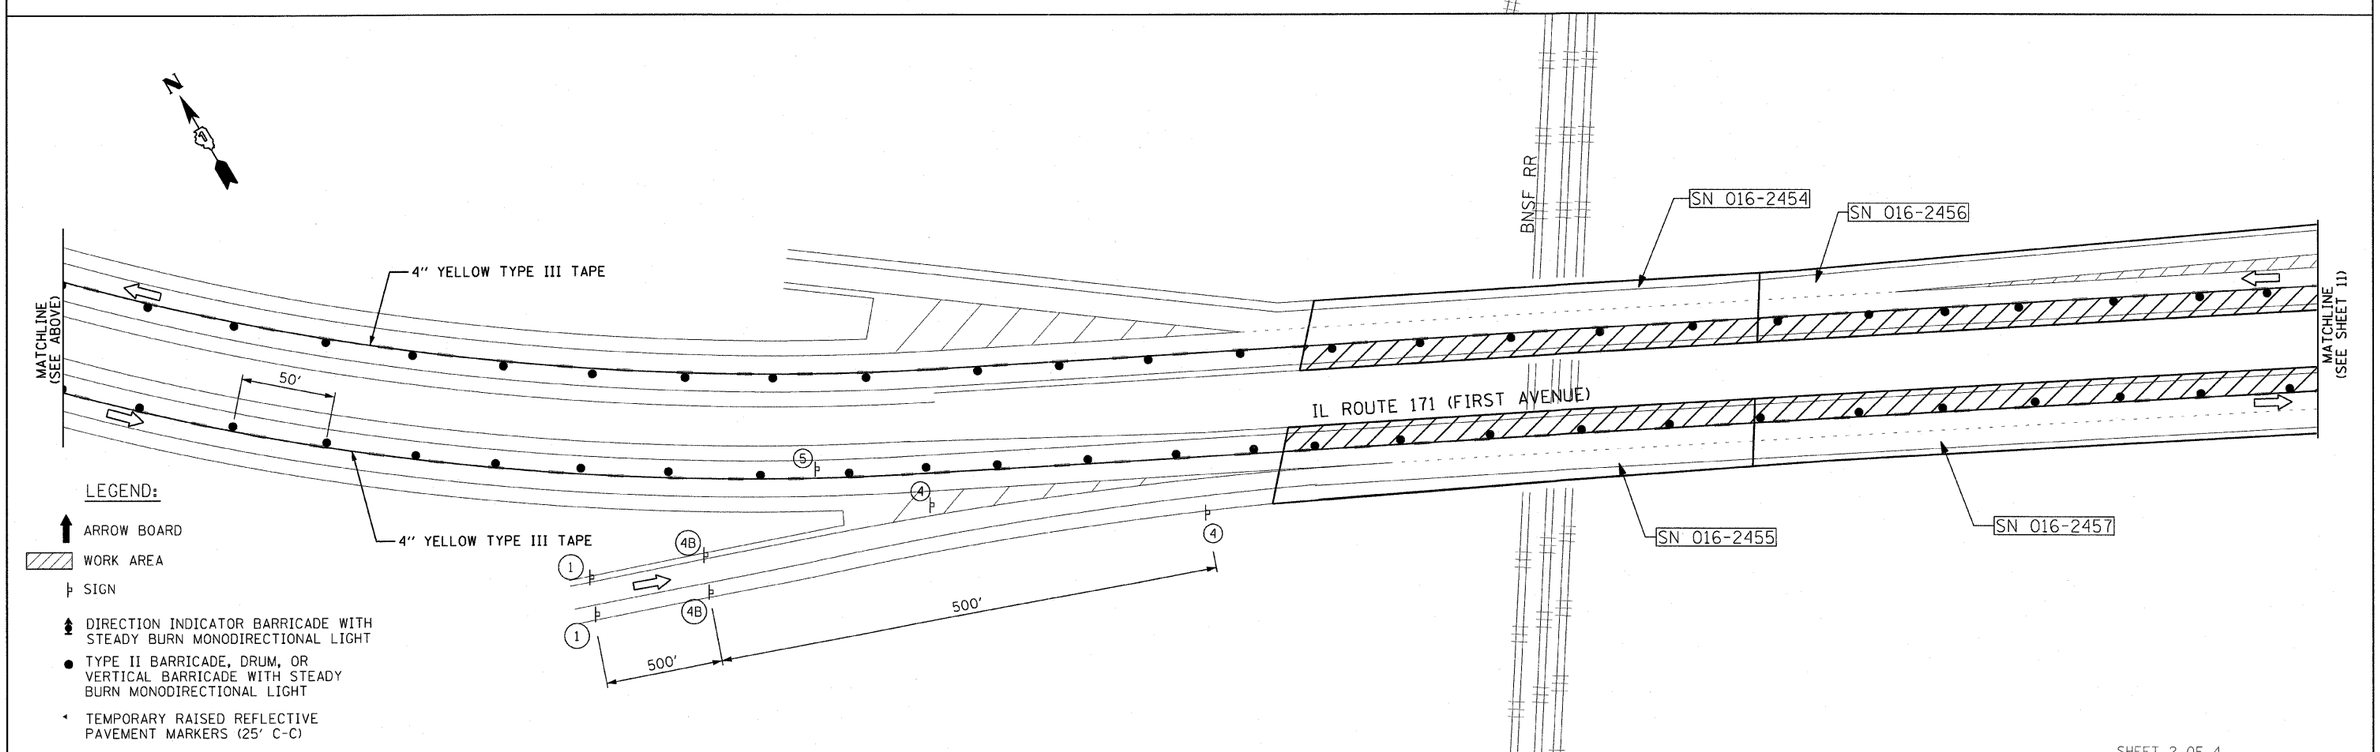


SHEET 2 OF 4

| | | | | | | | | | | |
|---|---|---|---|---|---|---|---|---|---|---|
| FILE NAME = $FILEL$ | USER NAME = rgall | DESIGNED - | REVISED - | STATE OF ILLINOIS DEPARTMENT OF TRANSPORTATION | IL ROUTE 171 MAINTENANCE OF TRAFFIC STAGE II | F.A. RTE. | SECTION | COUNTY | TOTAL SHEETS | SHEET NO. |
| | | DRAWN - | REVISED - | | | 373 | 2011-077-BR | COOK | 32 | 10 |
| | PLOT SCALE = 50.0000 ' / IN. | CHECKED - | REVISED - | | | | | CONTRACT NO. 60R03 | | |
| | PLOT DATE = 12/16/2011 | DATE - | REVISED - | | SCALE: SHEET NO. OF SHEETS STA. TO STA. | | | ILLINOIS FED. AID PROJECT | | |