F.A.P. RTE.	SECTION	COUNTY	TOTAL SHEETS	SHEET NO.
307	130 R-2	DUPAGE,KANE	647	138
STA.		TO STA.		
FED. ROAD DIST. NO.	ILLINOIS	FED. AID PROJECT		

62410

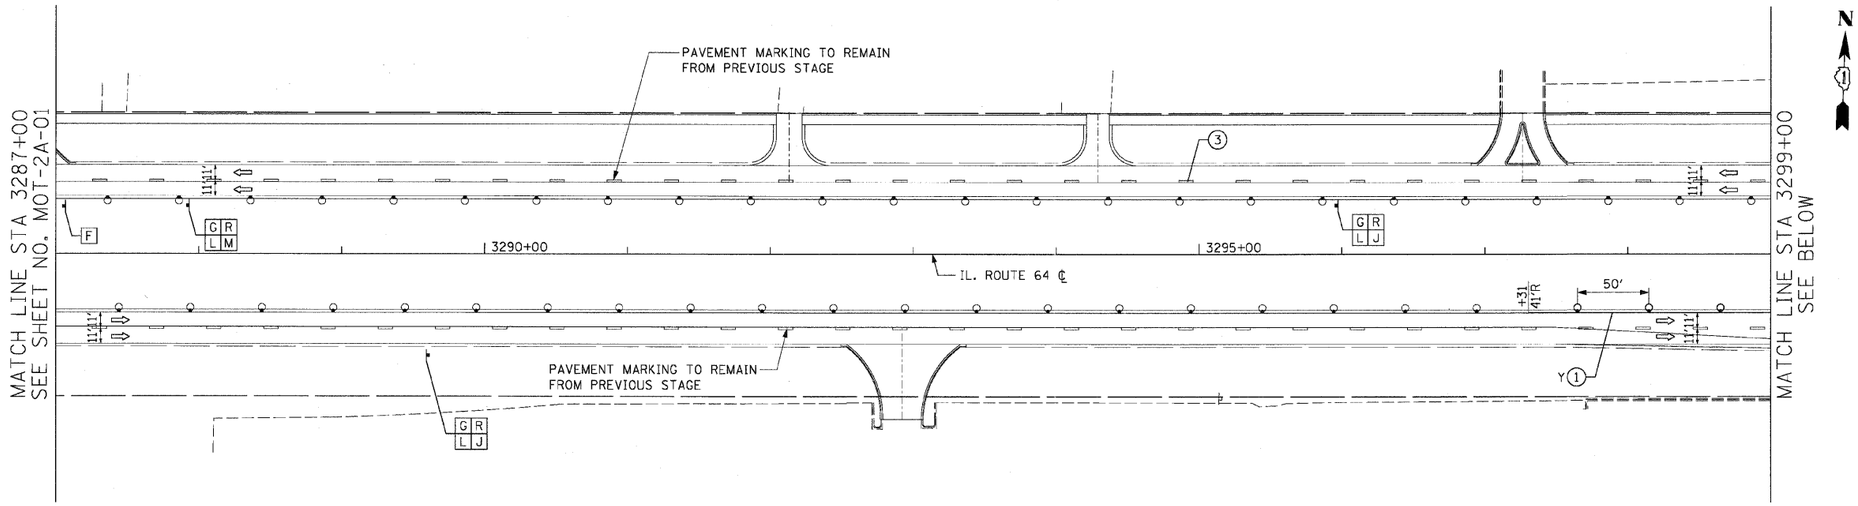

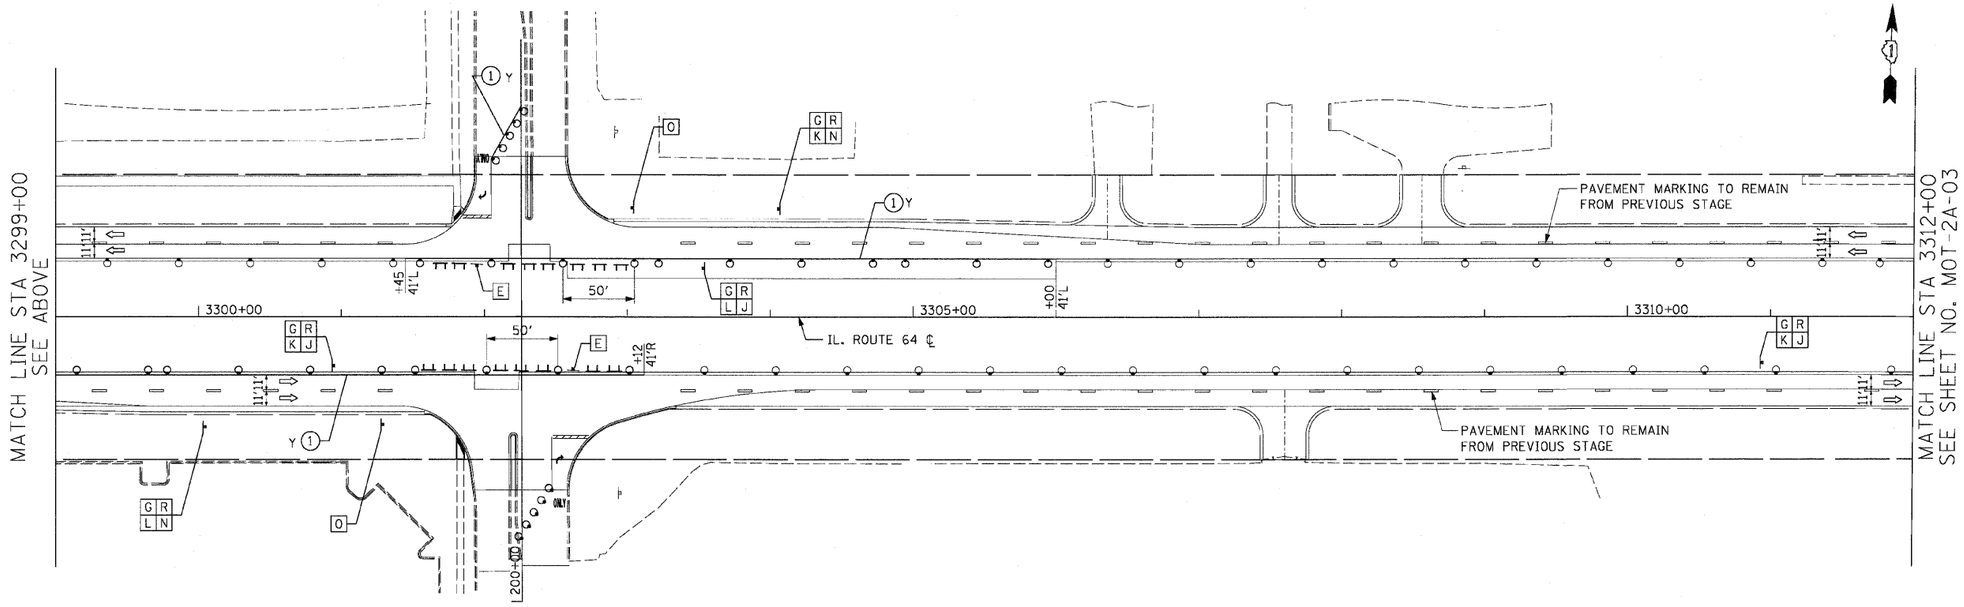

PHEASANT RUN
ENTRANCE

LEGEND:

- TEMPORARY PAVEMENT
- DIRECTION OF TRAFFIC
- TYPE I OR II BARRICADES
- TEMPORARY CONCRETE BARRIER
- IMPACT ATTENUATOR
- TYPE III BARRICADES
- (1) 4" EDGE LINE
- (2) 4" DOUBLE CENTER LINE - YELLOW
- (3) 4" SKIP DASH LINE (30' SKIP/10' DASH) - WHITE
- (4) 4" SKIP DASH LINE (6' SKIP/2' DASH) - WHITE
- (5) 6" LANE LINE - WHITE
- (6) 24" STOP BAR - WHITE
- (7) LETTERS AND SYMBOLS

TEMPORARY INFORMATION SIGN LEGEND

- [E] ONE WAY - 2
- [F] U-TURN PERMITTED - 1
- [G] DETOUR - 8
- [J] "AHEAD ARROW" - 5
- [K] NORTH - 3
- [L] SOUTH - 5
- [M] "U-TURN ARROW" - 1
- [N] "RIGHT TURN AHEAD ARROW" - 2
- [O] END DETOUR - 2
- [R] PHEASANT RUN ENTRANCE - 8

NOTES:

1. ALL APPLICABLE STATE STANDARDS SHALL BE APPLIED AT ALL CROSS STREETS AND AT THE PROJECT LIMITS.
2. THE ENGINEER SHALL DETERMINE THE "ONE WAY" TEMPORARY INFORMATION SIGNS ALONG NORTH AVENUE THAT SHALL REMAIN FROM THE PREVIOUS STAGE. ALL SIGNS REMOVED FROM THE PREVIOUS STAGE SHALL BE CONFIRMED BY THE ENGINEER.

50' 0 50' 100'
SCALE IN FEET

MOT-2A-02

REVISIONS NAME	DATE

ILLINOIS DEPARTMENT OF TRANSPORTATION
F.A.P. ROUTE 307 (ILLINOIS ROUTE 64)

SUGGESTED STAGES OF CONSTRUCTION AND TRAFFIC CONTROL
STAGE 2A

SCALE: VERT: NONE
HORIZ: 1"=50'
DATE: MAY 13, 2011

DRAWN BY: RMG
CHECKED BY: JWM

AECOM