10/26/2011 8:36:20 PM
P:\P40567\P40567\CIVIL\SHT\INTERSECTIONS\101INT01.SHT

Sheets 234-238 omitted

F.A.P. RTE.	SECTION	COUNTY	TOTAL SHEETS	SHEET NO.
307	130 R-2	DUPAGE,KANE	647	239
STA.		TO STA.		
FED. ROAD DIST. NO.	ILLINOIS	FED. AID PROJECT		

62410

NOTES:

1. IN THE FIRST PANEL ADJACENT TO MAINLINE, USE DOWEL BARS INSTEAD OF TIE BARS IN ACCORDANCE WITH DETAIL BD52.

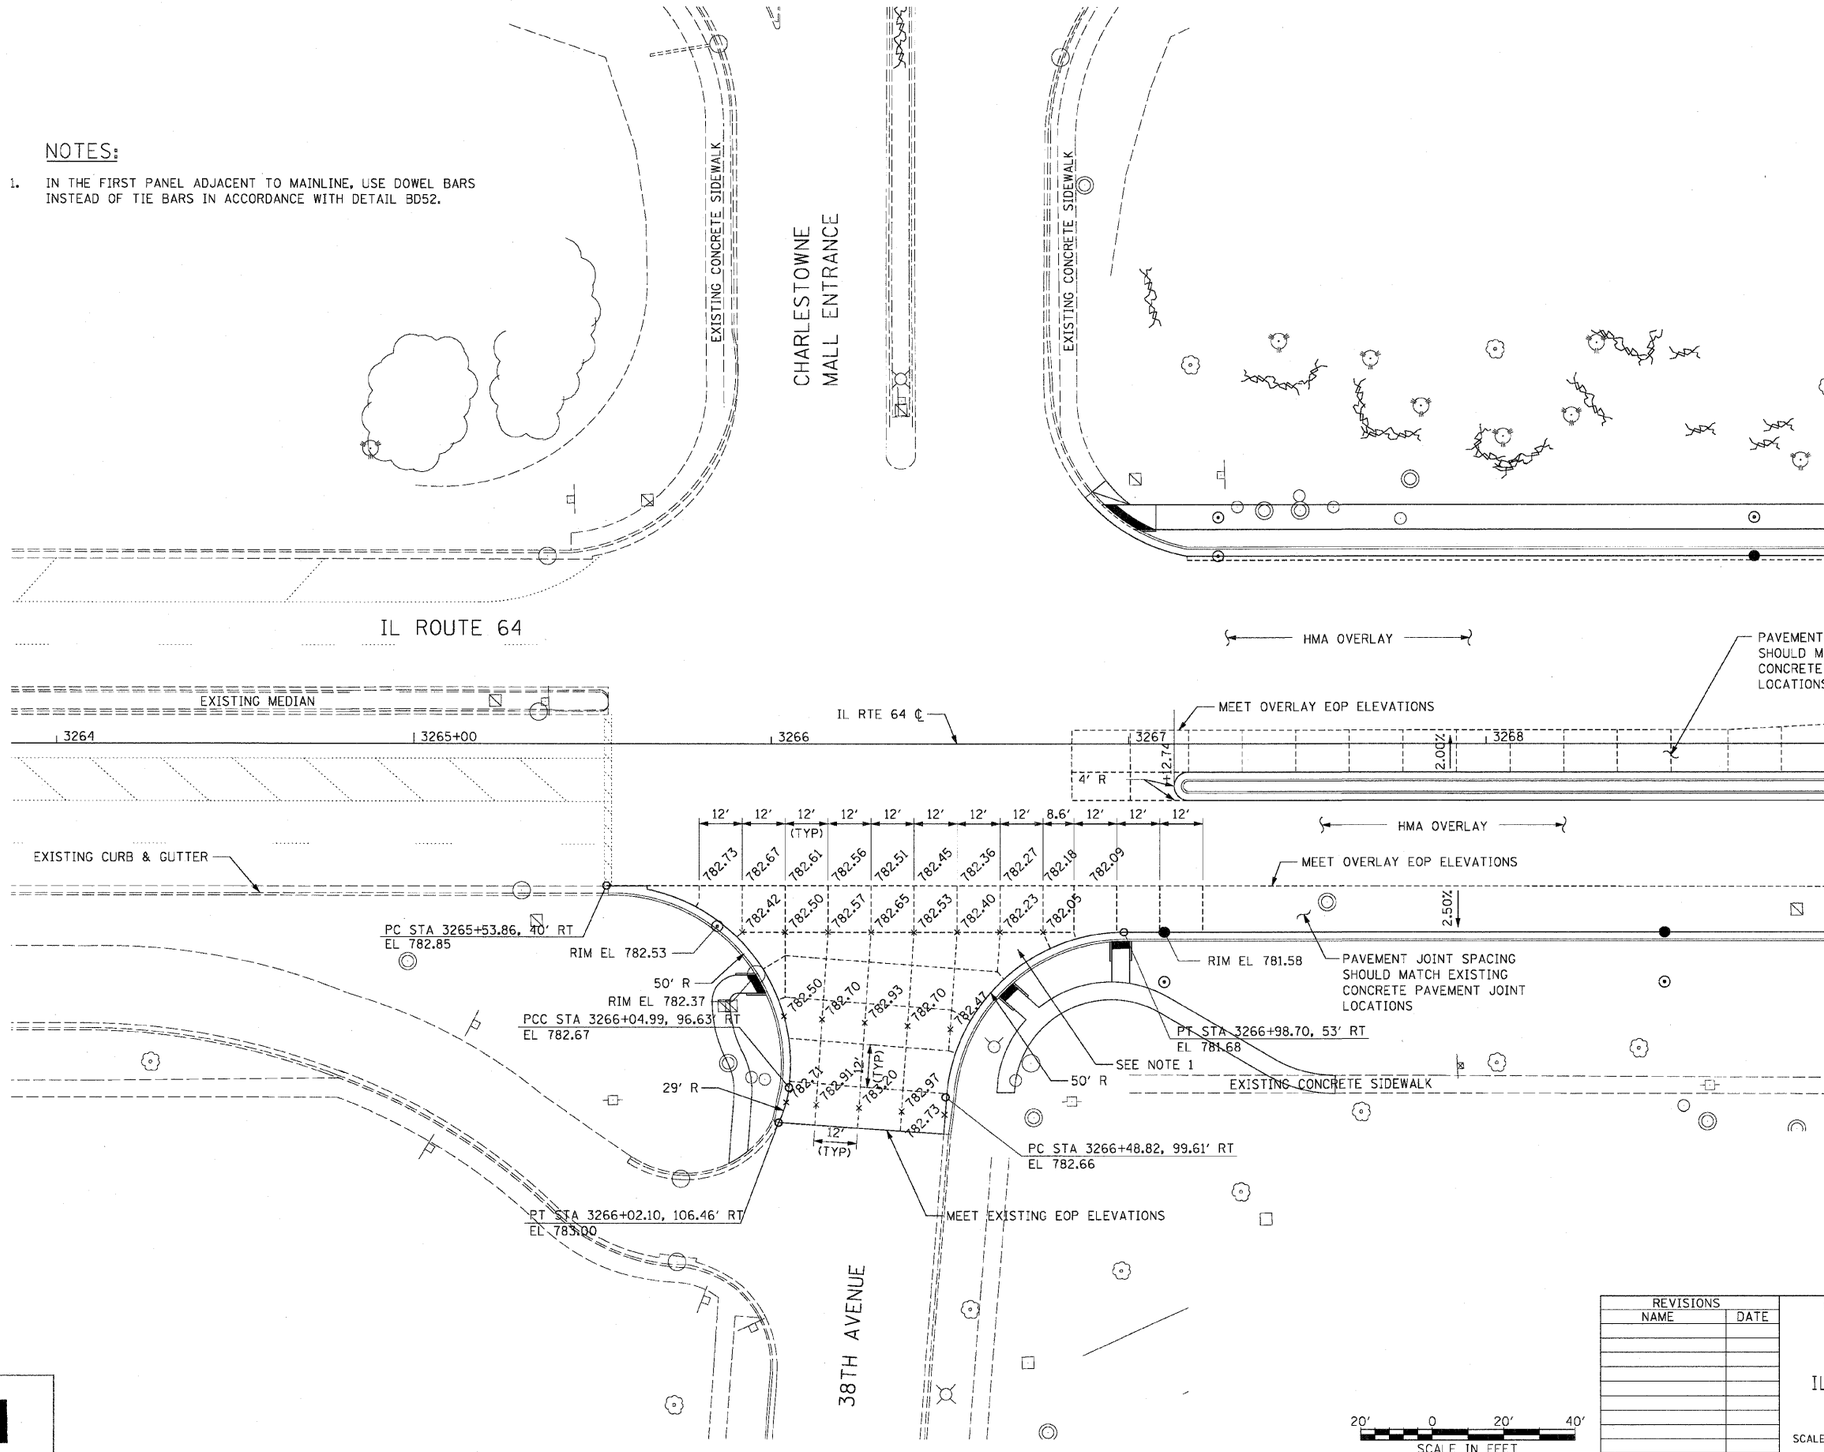

INT-01

AECOM

REVISIONS NAME	DATE

ILLINOIS DEPARTMENT OF TRANSPORTATION
F.A.P. ROUTE 307 (ILLINOIS ROUTE 64)

INTERSECTION DETAILS
IL ROUTE 64 AND 38TH AVENUE

SCALE: VERT: NONE
HORIZ: 1"=20'
DATE: NOVEMBER 1, 2011

DRAWN BY: AFC
CHECKED BY: NJH