F.A.P. RTE.	SECTION	COUNTY	TOTAL SHEETS	SHEET NO.
307	130 R-2	DUPAGE,KANE	647	265
STA. 3325+00		TO STA. 3351+00		
FED. ROAD DIST. NO.	ILLINOIS	FED. AID PROJECT		

62410

NOTE:

1. ALL FINAL PAVEMENT MARKINGS ON THE FINAL PCC SURFACE SHALL BE POLYUREA TYPE 1.

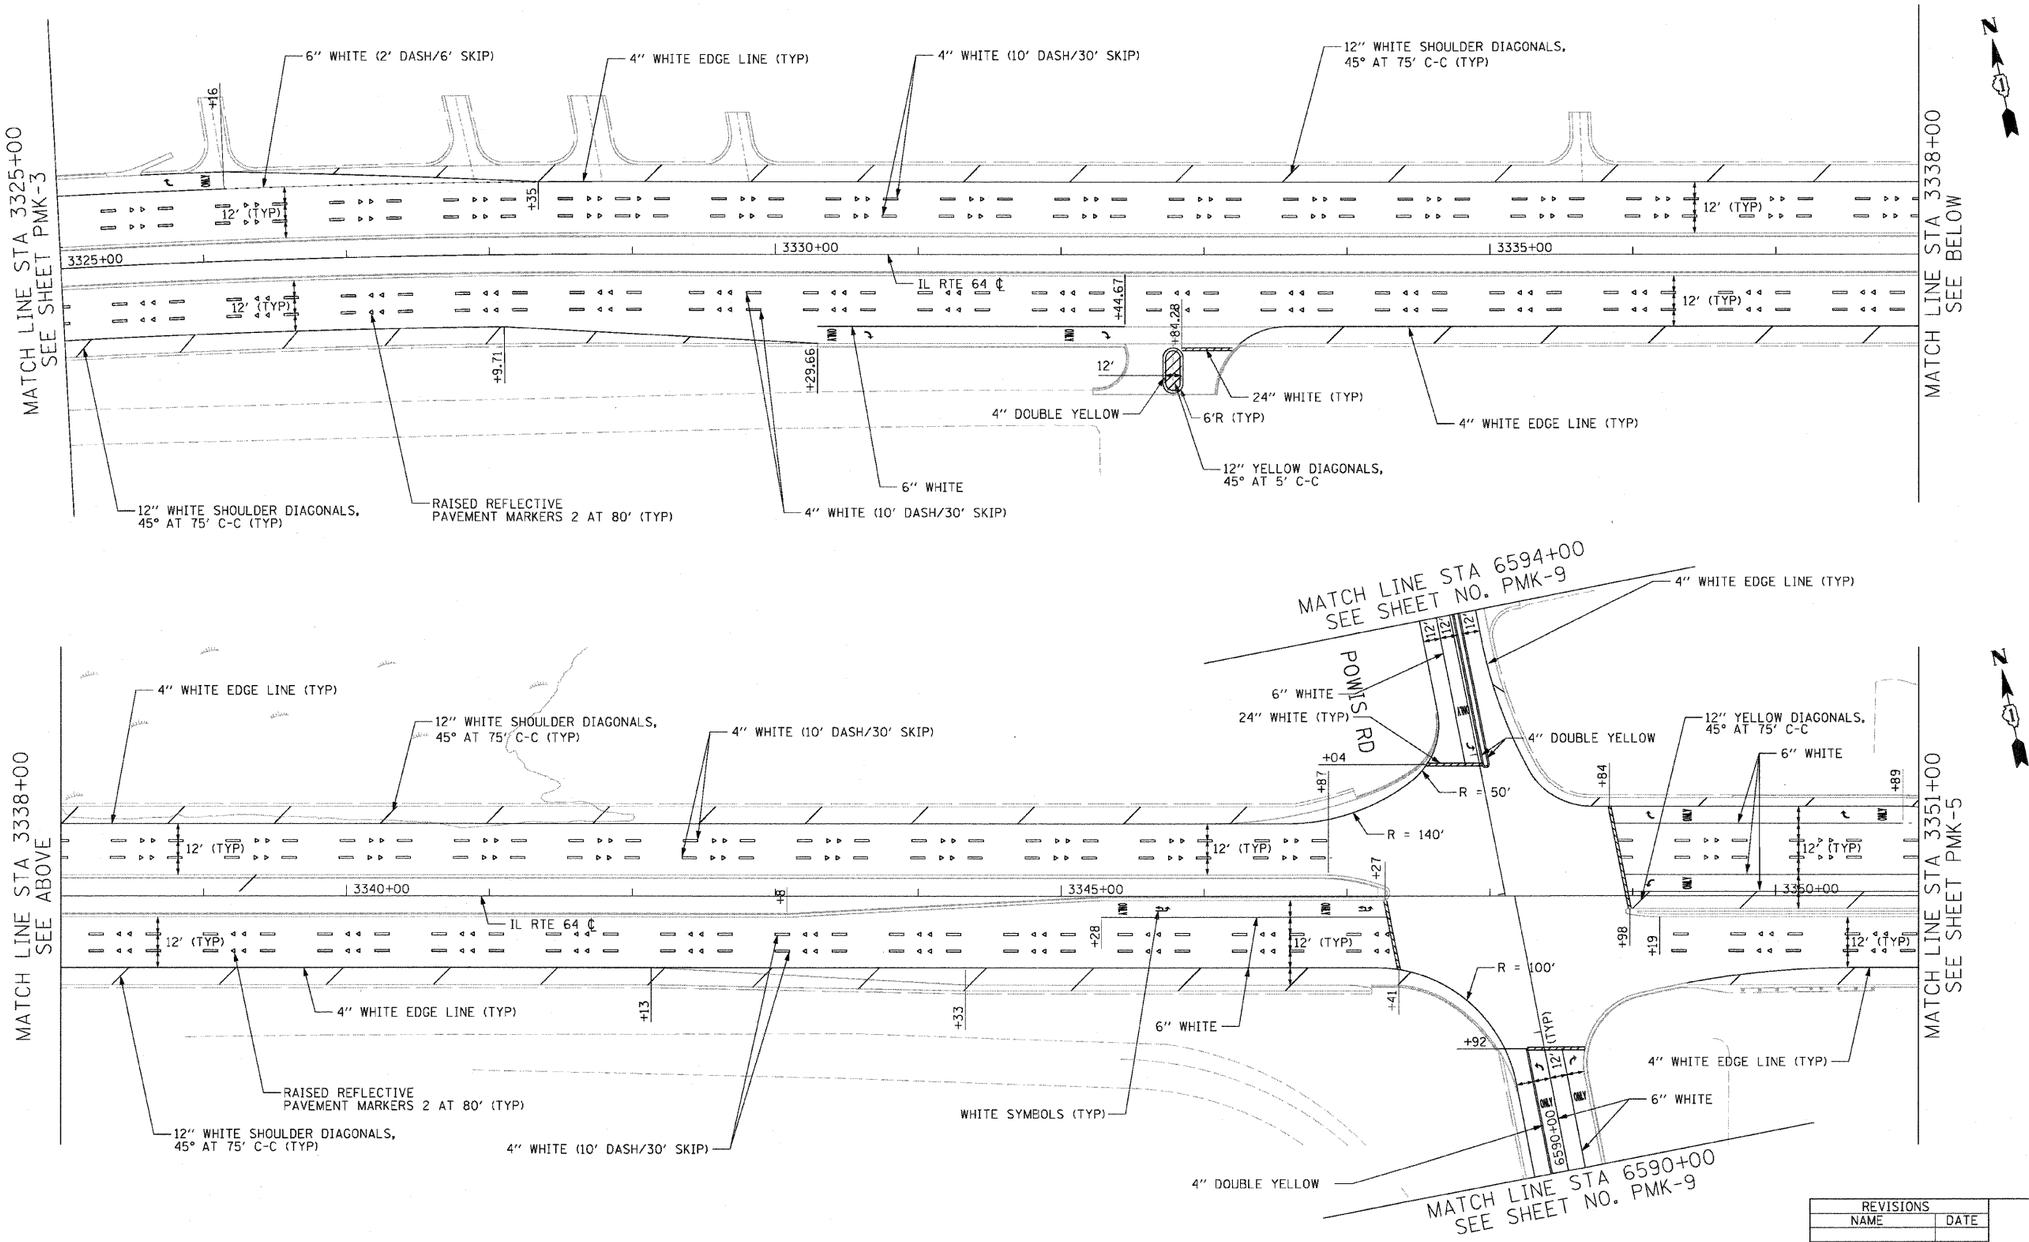

PMK-4

REVISIONS	
NAME	DATE

ILLINOIS DEPARTMENT OF TRANSPORTATION
F.A.P. ROUTE 307 (ILLINOIS ROUTE 64)

PAVEMENT MARKING PLAN
IL ROUTE 64
STA. 3325+00 TO STA. 3351+00

SCALE: VERT: NONE
HORIZ: 1"=50'
DATE: NOVEMBER 1, 2011

DRAWN BY: AFC
CHECKED BY: NJH

AECOM