F.A.P. RTE.	SECTION	COUNTY	TOTAL SHEETS	SHEET NO.
307	130 R-2	DUPAGE,KANE	647	266
STA. 3351+00	TO STA. 3377+00			
FED. ROAD DIST. NO.	ILLINOIS	FED. AID PROJECT		

62410

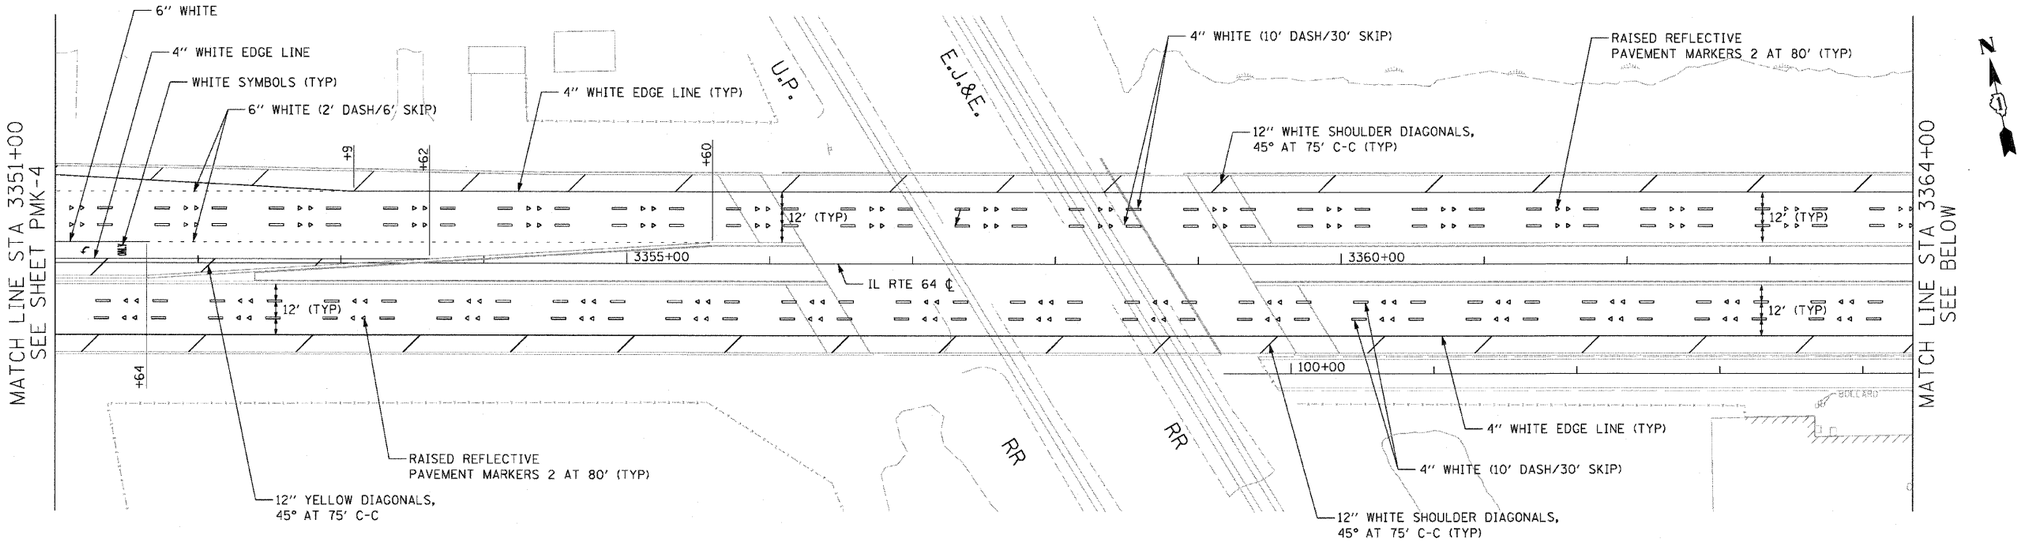

NOTE:

1. ALL FINAL PAVEMENT MARKINGS ON THE FINAL PCC SURFACE SHALL BE POLYUREA TYPE 1.

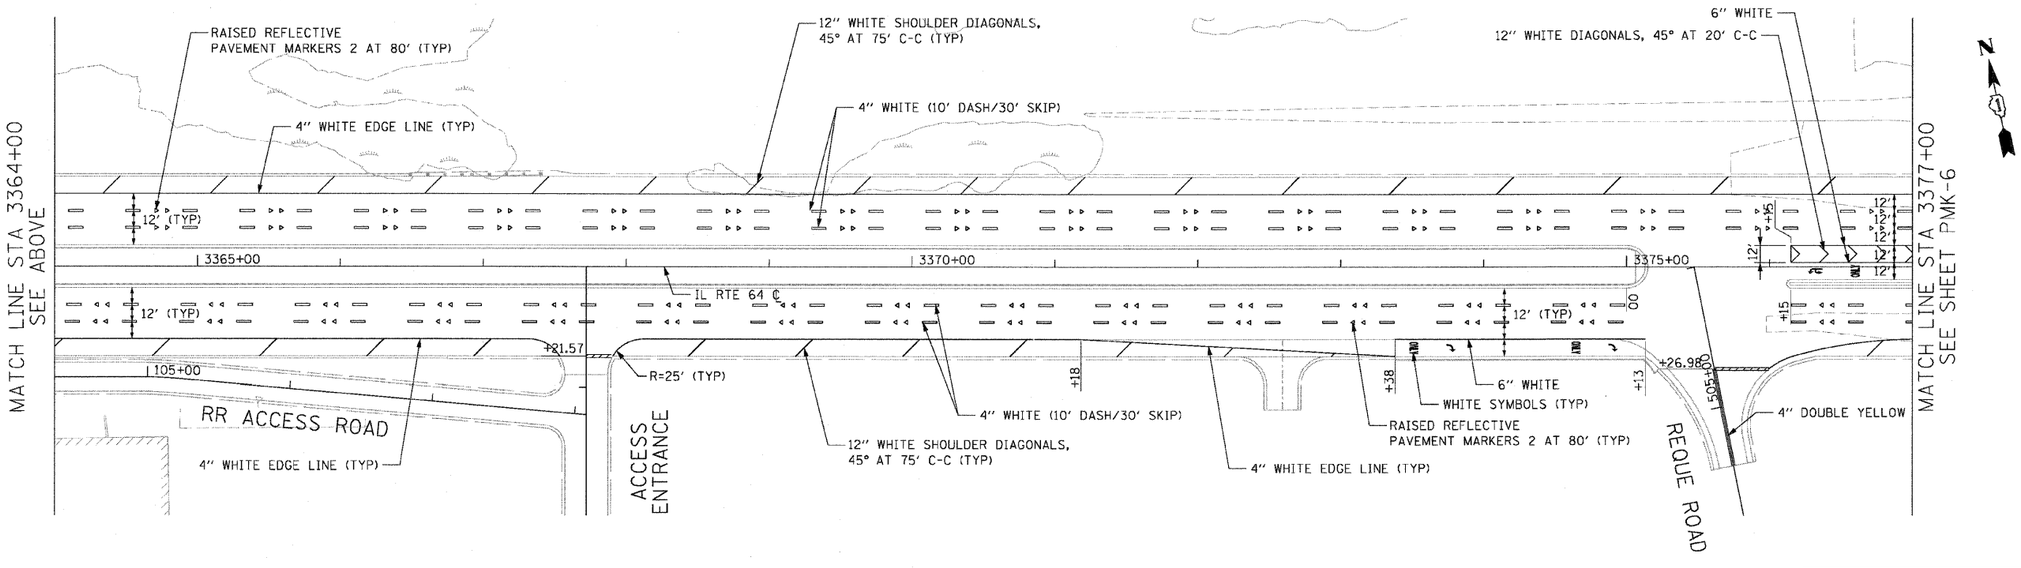

PMK-5

REVISIONS	
NAME	DATE

50' 0 50' 100'
SCALE IN FEET

ILLINOIS DEPARTMENT OF TRANSPORTATION
F.A.P. ROUTE 307 (ILLINOIS ROUTE 64)

PAVEMENT MARKING PLAN
IL ROUTE 64
STA. 3351+00 TO STA. 3377+00

SCALE: VERT: NONE
HORIZ: 1"=50'
DATE: NOVEMBER 1, 2011

DRAWN BY: AFC
CHECKED BY: NJH

AECOM