F.A.P. RTE.	SECTION	COUNTY	TOTAL SHEETS	SHEET NO.
307	130 R-2	DUPAGE,KANE	647	344
STA.		TO STA.		
FED. ROAD DIST. NO.	ILLINOIS	FED. AID PROJECT		

62410

N

20′ 0 20′ 40′
SCALE IN FEET

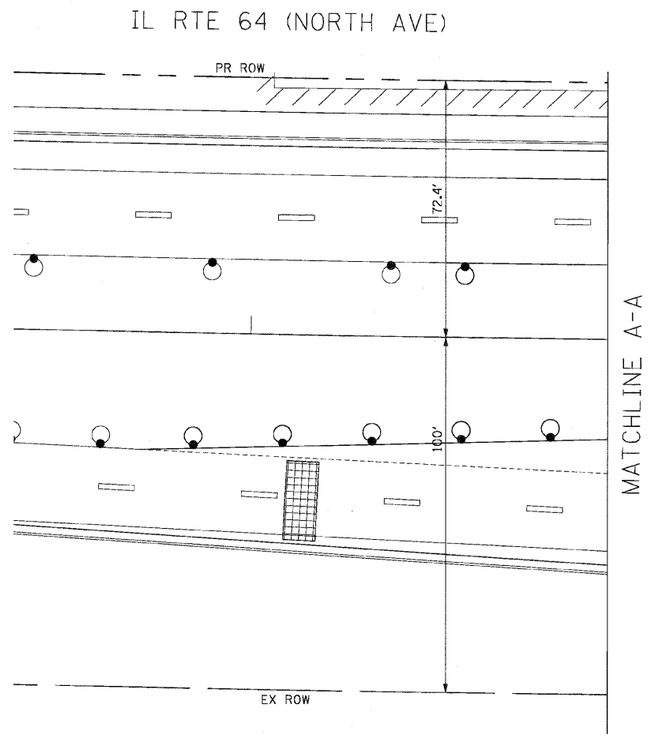

AECOM

REVISIONS	
NAME	DATE

ILLINOIS DEPARTMENT OF TRANSPORTATION
F.A.P. ROUTE 307 (ILLINOIS ROUTE 64)

IL RTE 64 AND SMITH/KAUTZ ROAD
TEMPORARY TRAFFIC SIGNAL
INSTALLATION AND REMOVAL PLAN
STAGE 2A

SCALE: 1"=20'
DATE: NOVEMBER 1, 2011

DRAWN BY: JS
DESIGN BY: JS
CHECKED BY: WP

SHEET 8 OF 9