F.A.P. RTE.	SECTION	COUNTY	TOTAL SHEETS	SHEET NO.
307	130 R-2	DUPAGE,KANE	647	360
STA.		TO STA.		
FED. ROAD DIST. NO.	ILLINOIS	FED. AID PROJECT		

62410

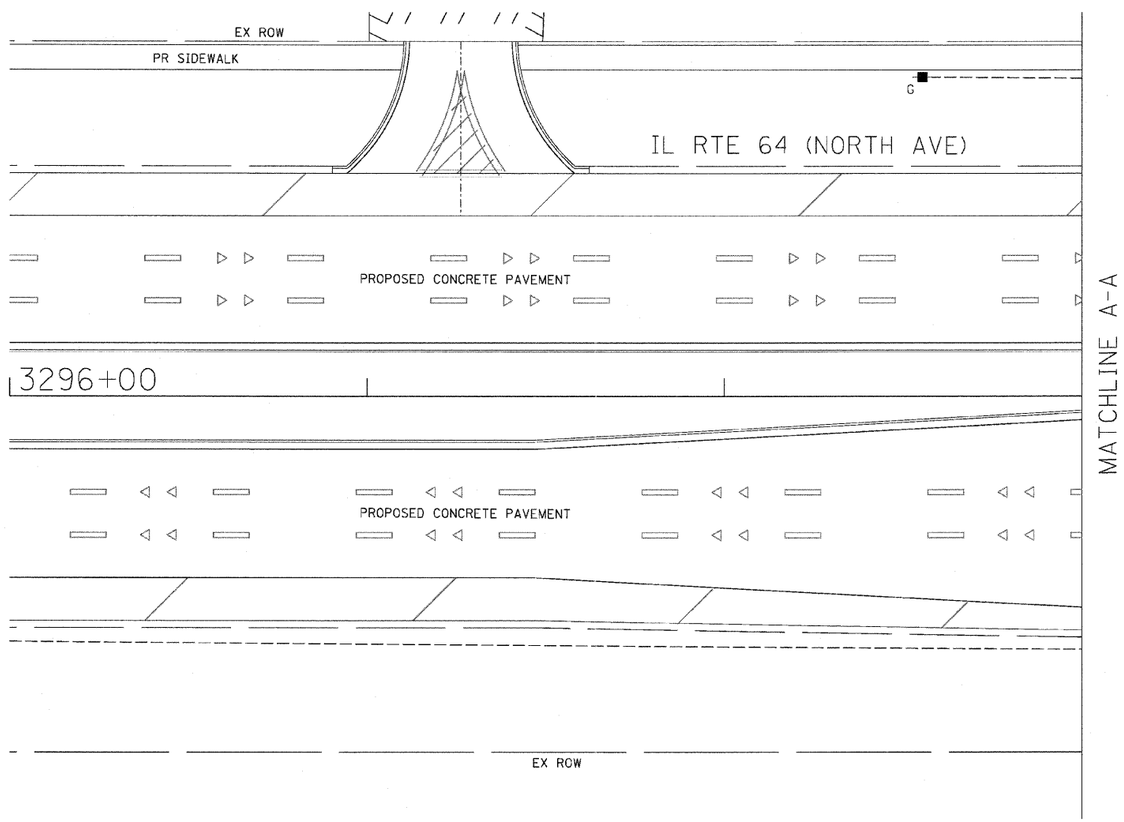

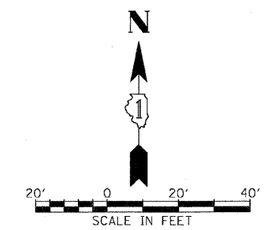

AECOM

REVISIONS	
NAME	DATE

ILLINOIS DEPARTMENT OF TRANSPORTATION
F.A.P. ROUTE 307 (ILLINOIS ROUTE 64)

IL RTE 64 (NORTH AVE) AND PHEASANT RUN

TRAFFIC SIGNAL MODERNIZATION PLAN

SCALE: 1"=20'
DATE: NOVEMBER 1, 2011

DRAWN BY: JS
DESIGN BY: JS
CHECKED BY: WP