TERRA ENGINEERING LTD.
225 W. OHIO ST., FOURTH FL.
CHICAGO, IL 60654
(312)467-0123

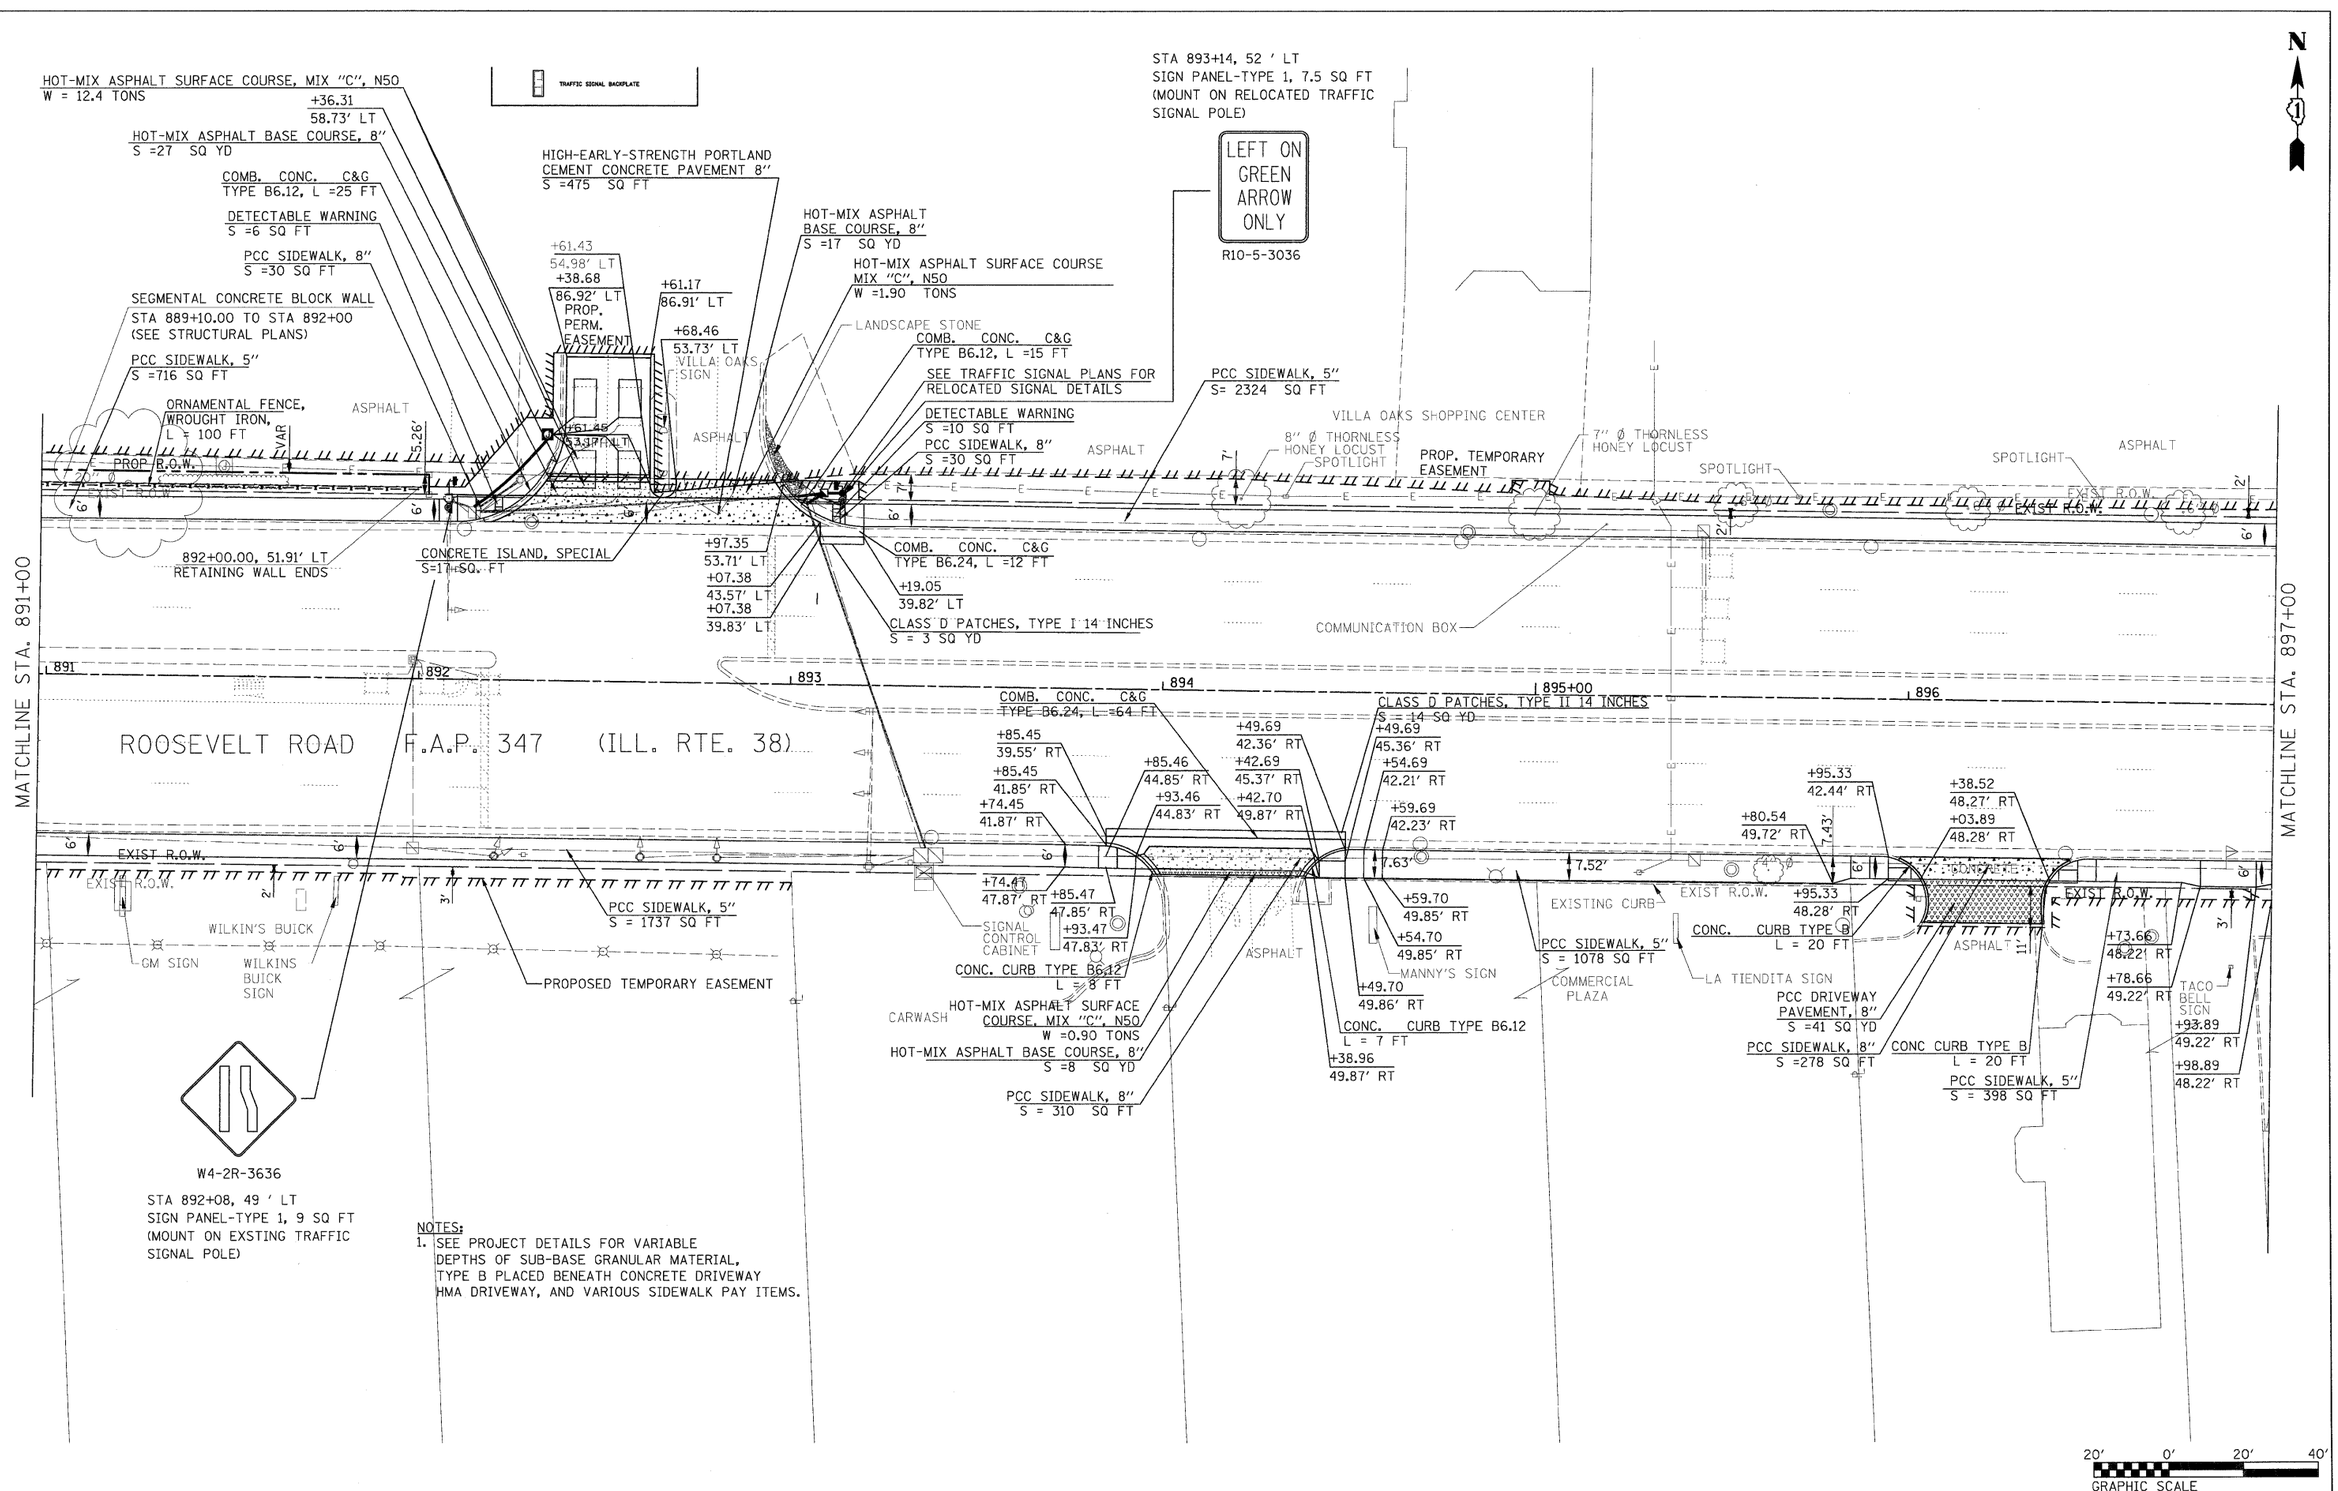

FILE NAME = D163197-sht-plan02.dgn	USER NAME IDOT	DESIGNED DA/SC	REVISED 10/24/2011	**STATE OF ILLINOIS DEPARTMENT OF TRANSPORTATION**
		DRAWN BM/CC/BB	REVISED	
	PLOT SCALE 20.0000 ' / IN.	CHECKED DA	REVISED	
	PLOT DATE 10/25/2011	DATE 06/08/2011	REVISED	

PROPOSED PLAN
FROM STA. 891+00 TO STA. 897+00

SCALE: AS SHOWN | SHEET NO. 2 OF 4 SHEETS | STA. 891+00 TO STA. 897+00

F.A.P. RTE.	SECTION	COUNTY	TOTAL SHEETS	SHEET NO.
347	02-00077-00-SW	DUPAGE	73	16
		CONTRACT NO. 63197		
FED. ROAD DIST. NO.	ILLINOIS	FED. AID PROJECT		