TERRA ENGINEERING LTD.
225 W. OHIO ST. FOURTH FL.
CHICAGO, IL 60654
(312)467-0123

| FINAL SURVEY | BY | DATE |
|---|---|---|
| NOTE BOOK | | |
| NO. | | |
| SURVEYED | | |
| PLOTTED | | |
| TEMPLATE | | |
| AREAS | | |
| AREAS CHECKED | | |

| ORIGINAL SURVEY | BY | DATE |
|---|---|---|
| NOTE BOOK | | |
| NO. | | |
| SURVEYED | | |
| PLOTTED | | |
| TEMPLATE | | |
| AREAS | | |
| AREAS CHECKED | | |

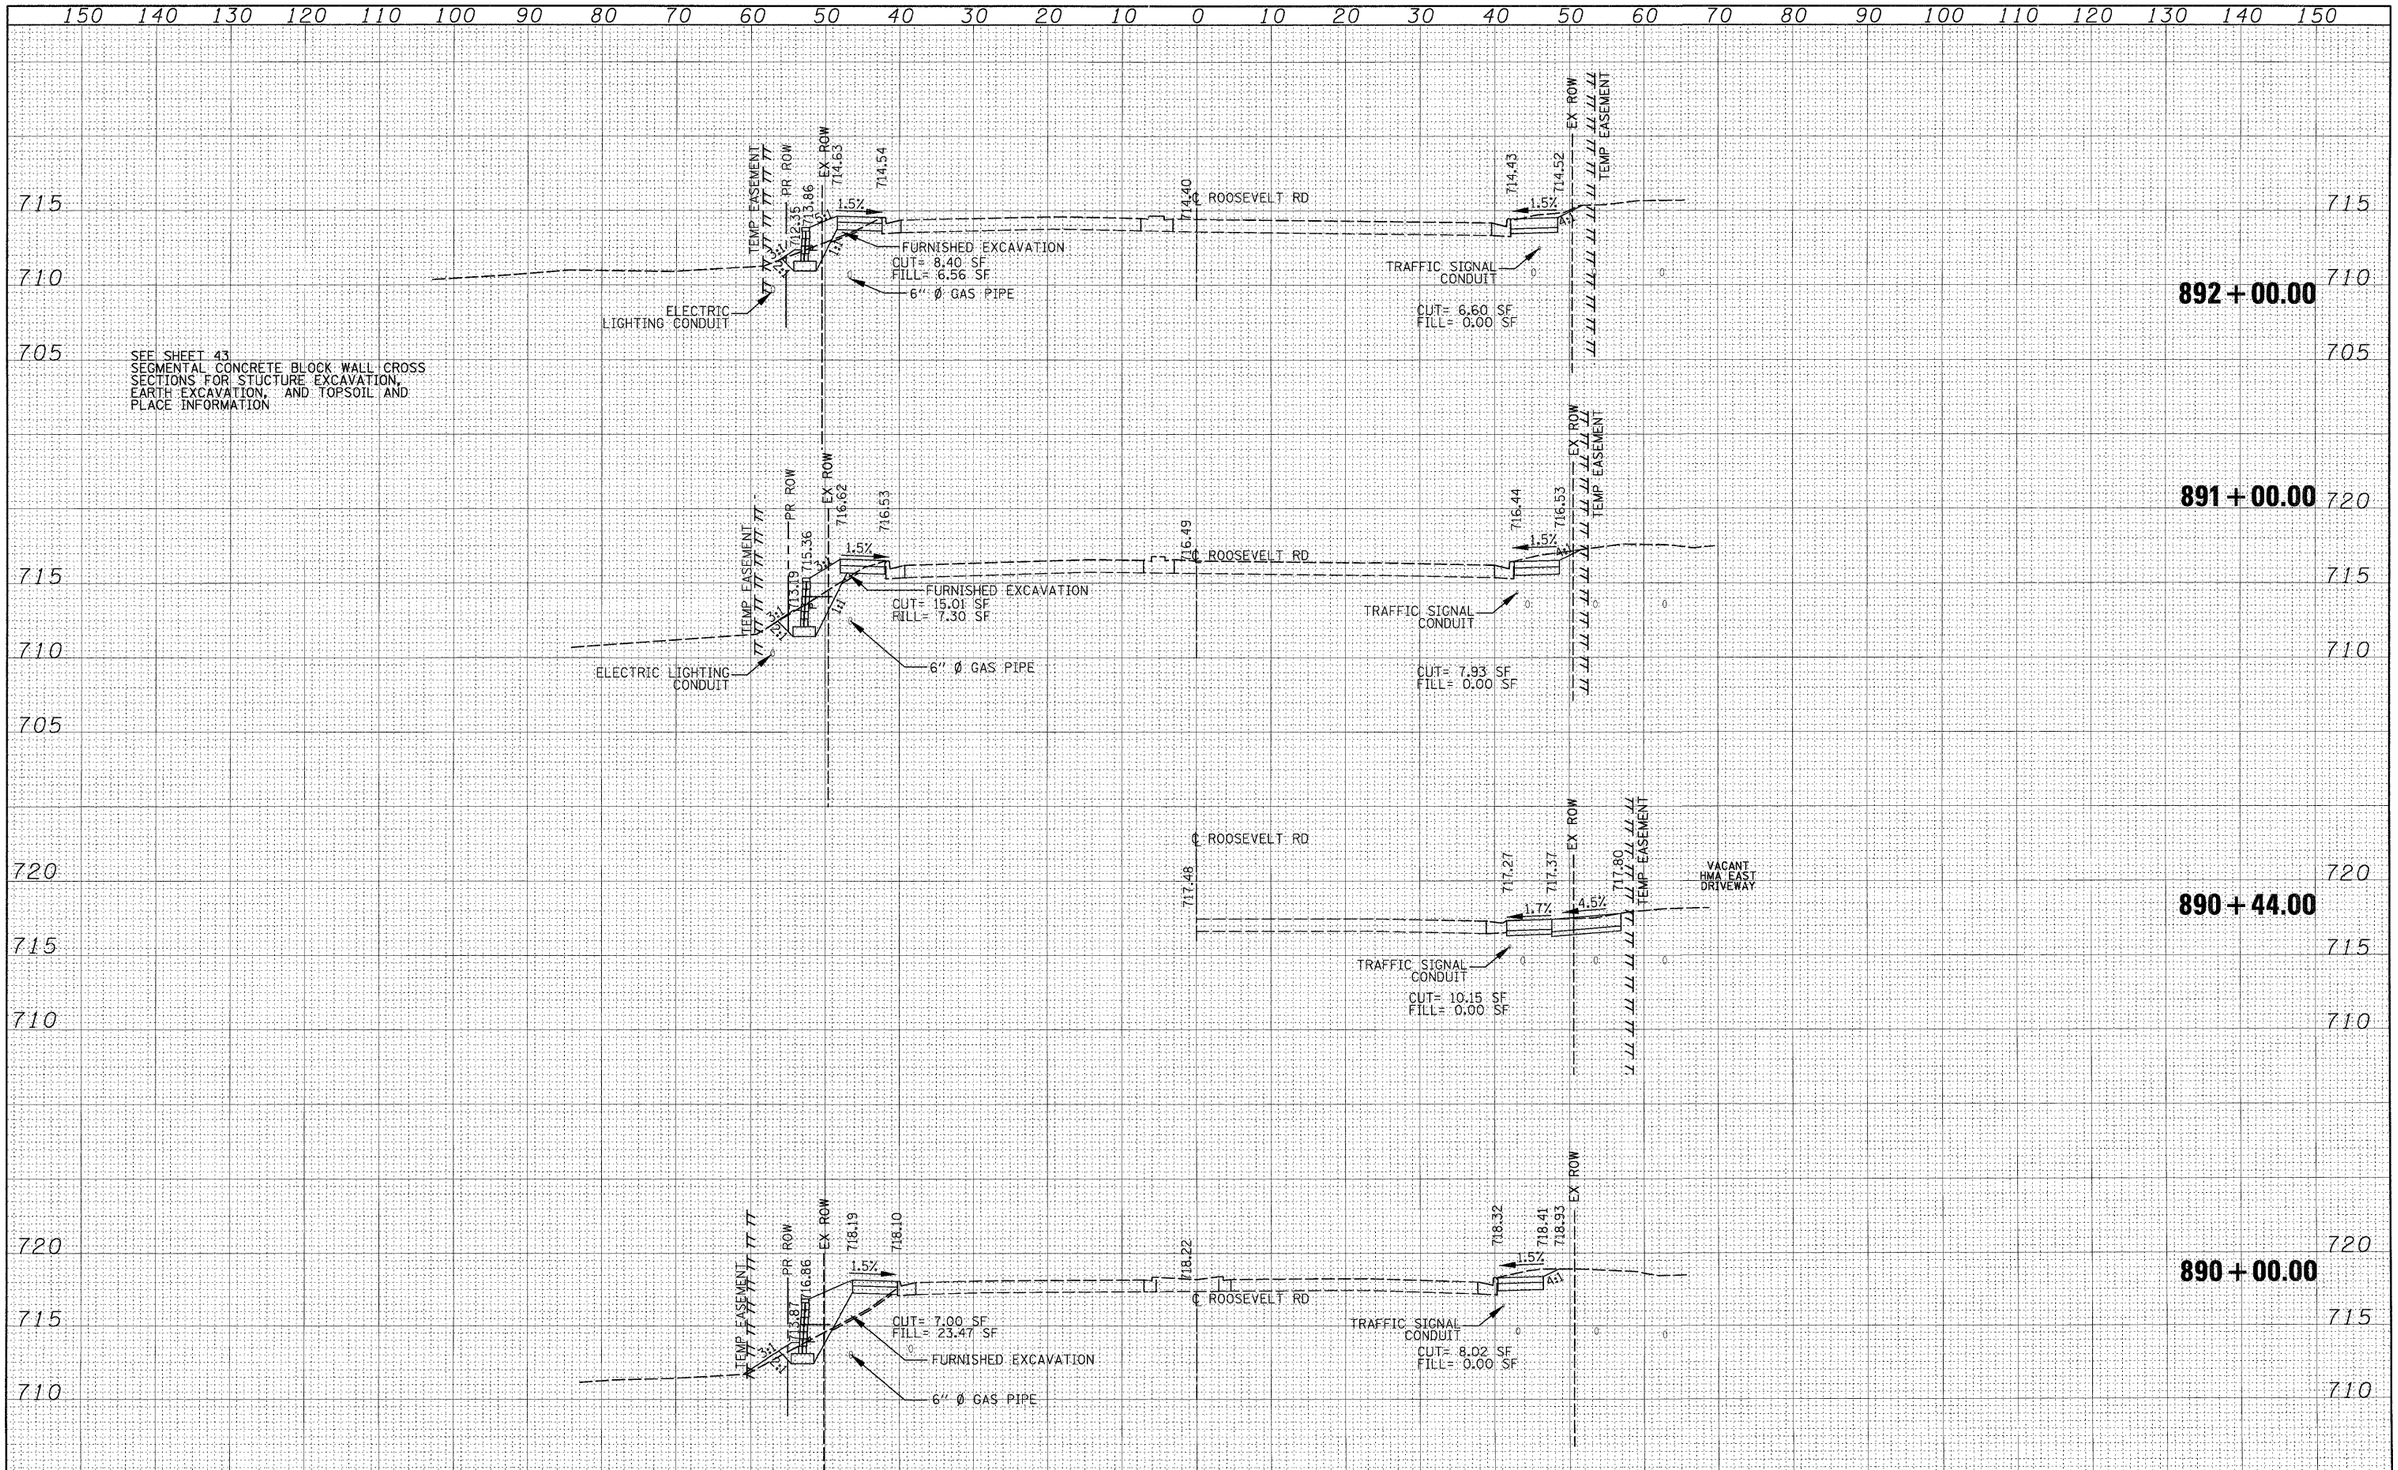


| FILE NAME = D163197-sht-xsht23.dgn | USER NAME = IDOT | DESIGNED - DA | REVISED - 10/24/2011 |
|---|---|---|---|
| | | DRAWN - CC | REVISED - |
| | PLOT SCALE = 10.0000 ' / IN. | CHECKED - DA/JJ | REVISED - |
| | PLOT DATE = 10/25/2011 | DATE - 06/08/2011 | REVISED - |

**STATE OF ILLINOIS**
**DEPARTMENT OF TRANSPORTATION**

**CROSS SECTIONS**

SCALE: 1"=20' | SHEET NO. 3 OF 11 SHEETS | STA. 890+00.00 TO STA. 892+00.00

| F.A.P RTE. | SECTION | COUNTY | TOTAL SHEETS | SHEET NO. |
|---|---|---|---|---|
| 347 | 02-00077-00-SW | DUPAGE | 73 | 65 |
| | | CONTRACT NO. 63197 | | |
| FED. ROAD DIST. NO. | ILLINOIS | FED. AID PROJECT | | |